

AIRPORT LAYOUT PLAN
FOR
EUGENE F KRANZ
TOLEDO EXPRESS
AIRPORT (TOL)
SWANTON, OHIO

DRAFT
DOCUMENTS



DECEMBER 2023



LOCATION MAP
SCALE: NTS



VICINITY MAP
SCALE: NTS

PLANS PREPARED BY:
RS&H
RS&H Ohio, Inc.
670 Morrison Road, Suite 220
Gahanna, Ohio 43230
380-777-6010
www.rsandh.com

REVISIONS		
NO.	DESCRIPTION	DATE

INDEX TO SHEETS		
SHEET NUMBER	DRAWING TITLE	REVISION DATE
1	COVER SHEET	
2	AIRPORT DATA SHEET (1 OF 2)	
3	AIRPORT DATA SHEET (2 OF 2)	
4	AIRPORT LAYOUT DRAWING	
5	TERMINAL AREA PLAN	
6	NORTHEAST DEVELOPMENT AREA PLAN	
7	NORTHWEST DEVELOPMENT AREA PLAN	
8	SOUTHWEST DEVELOPMENT AREA PLAN	
9	AIRPORT AIRSPACE	
10	AIRPORT AIRSPACE CONICAL SURFACE	
11	AIRPORT AIRSPACE PROFILE RUNWAY 7-25	
12	AIRPORT AIRSPACE PROFILE RUNWAY 16-34	
13	RUNWAY CENTERLINE PROFILES	
14	INNER PORTION OF THE APPROACH SURFACE RUNWAY 7	
15	INNER PORTION OF THE APPROACH SURFACE RUNWAY 25	
16	RUNWAY 7-25 OBSTRUCTION TABLES	
17	INNER PORTION OF THE APPROACH SURFACE RUNWAY 16	
18	INNER PORTION OF THE APPROACH SURFACE RUNWAY 34	
19	RUNWAY 16-34 OBSTRUCTION TABLES	
20	ON-AIRPORT LAND USE PLAN (EXISTING)	
21	ON/OFF-AIRPORT LAND USE PLAN (EXISTING)	
22	ON-AIRPORT LAND USE PLAN (FUTURE)	
23	ON/OFF-AIRPORT LAND USE PLAN (FUTURE)	
24	EXHIBIT 'A' AIRPORT PROPERTY INVENTORY MAP (1 OF 16)	
25	EXHIBIT 'A' AIRPORT PROPERTY INVENTORY MAP (2 OF 16)	
26	EXHIBIT 'A' AIRPORT PROPERTY INVENTORY MAP (3 OF 16)	
27	EXHIBIT 'A' AIRPORT PROPERTY INVENTORY MAP (4 OF 16)	
28	EXHIBIT 'A' AIRPORT PROPERTY INVENTORY MAP (5 OF 16)	
29	EXHIBIT 'A' AIRPORT PROPERTY INVENTORY MAP (6 OF 16)	
30	EXHIBIT 'A' AIRPORT PROPERTY INVENTORY MAP (7 OF 16)	
31	EXHIBIT 'A' AIRPORT PROPERTY INVENTORY MAP (8 OF 16)	
32	EXHIBIT 'A' AIRPORT PROPERTY INVENTORY MAP (9 OF 16)	
33	EXHIBIT 'A' AIRPORT PROPERTY INVENTORY MAP (10 OF 16)	
34	EXHIBIT 'A' AIRPORT PROPERTY INVENTORY MAP (11 OF 16)	
35	EXHIBIT 'A' AIRPORT PROPERTY INVENTORY MAP (12 OF 16)	
36	EXHIBIT 'A' AIRPORT PROPERTY INVENTORY MAP (13 OF 16)	
37	EXHIBIT 'A' AIRPORT PROPERTY INVENTORY MAP (14 OF 16)	
38	EXHIBIT 'A' AIRPORT PROPERTY INVENTORY MAP (15 OF 16)	
39	EXHIBIT 'A' AIRPORT PROPERTY INVENTORY MAP (16 OF 16)	
40	CONCEPTUAL DEVELOPMENT PHASING PLAN	

AIRPORT DATA TABLE		
	EXISTING	FUTURE
AIRPORT REFERENCE CODE	*D-III	D-IV
MEAN MAXIMUM TEMPERATURE / HOTTEST MONTH	85.9° / JULY	SAME
AIRPORT ELEVATION (NAVD 88)	683.9'	SAME
AIRPORT NAVIGATIONAL AIDS	BEACON, ASR	SAME
AIRPORT REFERENCE POINT (NAD 83)	LAT. 41° 35' 13" N LONG. 83° 48' 28" W	SAME
MISCELLANEOUS FACILITIES	ASOS, LIGHTED WIND INDICATOR	ASOS, LIGHTED WIND INDICATOR, SEGMENTED CIRCLE
AIRPORT REFERENCE CODE AND CRITICAL AIRCRAFT	*D-III / B737-800	D-IV / B737-800/B767-300ER
MAGNETIC VARIATION	6° 52' WEST JULY 2022 ANNUAL CHANGE 0° 1' WEST	SAME
NPIAS SERVICE LEVEL	PRIMARY/NON-HUB	SAME
STATE EQUIVALENT SERVICE ROLE	AIR CARRIER	SAME

MAGNETIC VARIATION SOURCE: NOAA NATIONAL CENTERS FOR ENVIRONMENTAL INFORMATION, WORLD MAGNETIC MODEL (WMM) (2019-2024)
NOTE: "*" = AIRPORT MEETS D-IV AIRPORT REFERENCE CODE STANDARDS.

SURVEY MONUMENTS					
DESIGNATION	NGS PID	PACS OR SACS	LATITUDE	LONGITUDE	ELEVATION
TOL C 2	AB3452	PACS	41° 35' 15.55" N	83° 48' 33.22" W	679.5'
TOL A 2	AB3450	SACS	41° 35' 03.09" N	83° 49' 29.77" W	678.4'
TOL D	AE1961	SACS	41° 35' 36.97" N	83° 47' 46.59" W	662.3'

SOURCE: NATIONAL GEODETIC SURVEY, NAD 83 (2011), NAVD 88

MODIFICATION TO STANDARDS			
DESCRIPTION	STANDARD TO BE MODIFIED	AIRSPACE CASE NO.	APPROVAL DATE
RUNWAY 7-25 DOES NOT MEET LINE OF SIGHT REQUIREMENTS.			
OBJECTS WITHIN RVZ.			

EXISTING TAXIWAY / TAXILANE DATA TABLE														
	TWY A	TWY B (EAST OF RWY 16-34)	TWY B (B/W RWY 16-34 AND TWY N)	TWY B (WEST OF TWY N)	TWY B1 (NORTH OF TWY B)	TWY B1 (SOUTH OF TWY B)	TWY B6	TWY B9	TWY B11	TWY B13	TWY B14	TWY D (EAST OF RWY 16-34)	TWY D (B/W RWY 16-34 AND TWY N)	TWY D (WEST OF TWY N)
TAXIWAY / TAXILANE WIDTH	39' (TDG 2B)	75' (TDG 3)*	119' (TDG 3)*	75' (TDG 3)*	39' (TDG 2B)	91' (TDG 3)*	117' (TDG 3)*	104' (TDG 3)*	130' (TDG 3)*	100' (TDG 3)*	102' (TDG 3)*	75' (TDG 3)*	130' (TDG 3)*	75' (TDG 3)*
TAXIWAY EDGE SAFETY MARGIN (TESM)	7.5'	10'	10'	10'	7.5'	10'	10'	10'	10'	10'	10'	10'	10'	10'
TAXIWAY / TAXILANE SHOULDER WIDTH	N/A	30' (PARTIAL)	25' NORTH/ 30' SOUTH (PARTIAL)	30'	N/A	25' WEST/ 30' EAST	25' WEST/ 20' EAST	N/A	N/A	N/A	25'	35'	35'	35'
TAXIWAY / TAXILANE SAFETY AREA (TSA)	79' (ADG II)	171' (ADG IV)	171' (ADG IV)	171' (ADG IV)	79' (ADG II)	171' (ADG IV)	171' (ADG IV)	171' (ADG IV)	171' (ADG IV)	171' (ADG IV)	171' (ADG IV)	171' (ADG IV)	171' (ADG IV)	171' (ADG IV)
OBJECTS WITHIN TSA	NONE	NONE	NONE	NONE	NONE	NONE	NONE	NONE	NONE	NONE	NONE	NONE	NONE	NONE
TAXIWAY / TAXILANE OBJECT FREE AREA (TOFA)	124' (ADG II)	243' (ADG IV)	243' (ADG IV)	243' (ADG IV)	124' (ADG II)	243' (ADG IV)	243' (ADG IV)	243' (ADG IV)	243' (ADG IV)	243' (ADG IV)	243' (ADG IV)	243' (ADG IV)	243' (ADG IV)	243' (ADG IV)
OBJECTS WITHIN TOFA	NONE	BUSHES 89' N	NONE	BUSHES 89' N	BUSHES 89' W	NONE	NONE	NONE	NONE	NONE	NONE	NONE	NONE	NONE
RUNWAY HOLDING POSITION	257'	256'	264'	N/A	N/A	257'	256'	257'	257'	257'	257'	257'	250'	N/A
TAXIWAY / TAXILANE LIGHTING	MITL	MITL	MITL	MITL	MITL	MITL	MITL	MITL	MITL	MITL	MITL	MITL	MITL	MITL

EXISTING TAXIWAY / TAXILANE DATA TABLE (CONT.)													
	TWY D1	TWY D6	TWY D9	TWY D11	TWY D13	TWY D14	TWY N (NORTH OF TWY B)	TWY N (B/W TWY B AND RWY 7-25)	TWY N (B/W RWY 7-25 AND TWY D)	TWY N (SOUTH OF TWY D)	TWY N1	TWY N2	TWY N3
TAXIWAY / TAXILANE WIDTH	83' (TDG 3)*	130' (TDG 3)*	130' (TDG 3)*	130' (TDG 3)*	130' (TDG 3)*	102' (TDG 3)*	87' (TDG 3)*	91' (TDG 3)*	130' (TDG 3)*	75' (TDG 2B)	102' (TDG 2B)	130' (TDG 2B)	90' (TDG 2B)
TAXIWAY EDGE SAFETY MARGIN (TESM)	10'	10'	10'	10'	10'	10'	10'	10'	10'	7.5'	7.5'	7.5'	7.5'
TAXIWAY / TAXILANE SHOULDER WIDTH	35'	35'	35'	35'	35'	35'	30'	30'	35'	35' (PARTIAL)	N/A	N/A	30' (PARTIAL)
TAXIWAY / TAXILANE SAFETY AREA (TSA)	171' (ADG IV)	171' (ADG IV)	171' (ADG IV)	171' (ADG IV)	171' (ADG IV)	171' (ADG IV)	171' (ADG IV)	171' (ADG IV)	171' (ADG IV)	79' (ADG II)	79' (ADG II)	79' (ADG II)	79' (ADG II)
OBJECTS WITHIN TSA	NONE	NONE	NONE	NONE	NONE	NONE	NONE	NONE	NONE	NONE	NONE	NONE	NONE
TAXIWAY / TAXILANE OBJECT FREE AREA (TOFA)	243' (ADG IV)	243' (ADG IV)	243' (ADG IV)	243' (ADG IV)	243' (ADG IV)	243' (ADG IV)	243' (ADG IV)	243' (ADG IV)	243' (ADG IV)	124' (ADG II)	124' (ADG II)	124' (ADG II)	124' (ADG II)
OBJECTS WITHIN TOFA	NONE	NONE	NONE	NONE	NONE	NONE	NONE	NONE	NONE	NONE	NONE	NONE	NONE
RUNWAY HOLDING POSITION	256'	257'	257'	257'	257'	256'	N/A	257'	290' WEST/ 256' EAST	N/A	257'	251'	257'
TAXIWAY / TAXILANE LIGHTING	MITL	MITL	MITL	MITL	MITL	MITL	MITL	MITL	MITL	MITL	MITL	MITL	MITL

TAXIWAY / TAXILANE TO BE REMOVED (FUTURE CONDITION)
1. "*" = EXISTING TAXIWAY/TAXILANE MEETS TDG 5 DESIGN STANDARDS.

FUTURE TAXIWAY / TAXILANE DATA TABLE									
	TWY B (WEST OF TWY N) (F)	TWY B2 (F)	TWY B3 (F)	TWY B4 (F)	TWY B5 (F)	TWY D2 (F)	TWY D3 (F)	TWY D4 (F)	TWY N (B/W RWY 7-25 AND TWY D) (F)
TAXIWAY / TAXILANE WIDTH	75' (TDG 3)*	76' (TDG 3)*	130' (TDG 3)*	100' (TDG 3)*	102' (TDG 3)*	130' (TDG 3)*	130' (TDG 3)*	102' (TDG 3)*	130' (TDG 3)*
TAXIWAY EDGE SAFETY MARGIN (TESM)	10'	10'	10'	10'	10'	10'	10'	10'	10'
TAXIWAY / TAXILANE SHOULDER WIDTH	30'	N/A	N/A	N/A	25'	35'	35'	35'	35'
TAXIWAY / TAXILANE SAFETY AREA (TSA)	171' (ADG IV)	171' (ADG IV)	171' (ADG IV)	171' (ADG IV)	171' (ADG IV)	171' (ADG IV)	171' (ADG IV)	171' (ADG IV)	171' (ADG IV)
OBJECTS WITHIN TSA	NONE	NONE	NONE	NONE	NONE	NONE	NONE	NONE	NONE
TAXIWAY / TAXILANE OBJECT FREE AREA (TOFA)	243' (ADG IV)	243' (ADG IV)	243' (ADG IV)	243' (ADG IV)	243' (ADG IV)	243' (ADG IV)	243' (ADG IV)	243' (ADG IV)	243' (ADG IV)
OBJECTS WITHIN TOFA	BUSHES 94' N	NONE	NONE	NONE	NONE	NONE	NONE	NONE	NONE
RUNWAY HOLDING POSITION	250'	250'	257'	257'	250'	256'	257'	256'	256'
TAXIWAY / TAXILANE LIGHTING	MITL	MITL	MITL	MITL	MITL	MITL	MITL	MITL	MITL

ADDITIONAL PAVEMENT REQUIRED (FUTURE CONDITION)
1. "*" = EXISTING TAXIWAY/TAXILANE MEETS TDG 5 DESIGN STANDARDS.

DECLARED DISTANCES					
RUNWAY END		TORA	TODA	ASDA	LDA
RUNWAY 7	EXISTING	10,599'	10,599'	10,599'	10,599'
	FUTURE	SAME			
RUNWAY 25	EXISTING	10,599'	10,599'	10,599'	10,599'
	FUTURE	SAME			
RUNWAY 16	EXISTING	5,599'	5,599'	5,599'	5,599'
	FUTURE	SAME			
RUNWAY 34	EXISTING	5,599'	5,599'	5,599'	5,599'
	FUTURE	SAME			

ABBREVIATIONS:

2D	TWO DUAL WHEELS IN TANDEM (AIRCRAFT LANDING GEAR)	ILS	INSTRUMENT LANDING SYSTEM	TODA	TAKEOFF DISTANCE AVAILABLE
2D2	TWO DUAL WHEELS IN DOUBLE TANDEM (AIRCRAFT LANDING GEAR)	LDA	LANDING DISTANCE AVAILABLE	TORA	TAKEOFF RUN AVAILABLE
ADG	AIRPLANE DESIGN GROUP	LOC	LOCALIZER	VC	VERTICAL CURVE
AGL	ABOVE GROUND LEVEL	MALSR	MEDIUM INTENSITY APPROACH LIGHTING SYSTEM		
ALSF-2	HIGH INTENSITY APPROACH LIGHTING SYSTEM WITH SEQUENCED FLASHING LIGHTS		WITH RUNWAY ALIGNMENT INDICATOR LIGHTS	(E)	EXISTING CONDITIONS
ANG	AIR NATIONAL GUARD	MIRL	MEDIUM INTENSITY RUNWAY LIGHTS	(F)	FUTURE CONDITIONS (1-20 YEARS)
ARP	AIRPORT REFERENCE POINT	MITL	MEDIUM INTENSITY TAXIWAY LIGHTS	(U)	ULTIMATE CONDITIONS (20+ YEARS)
ARFF	AIRCRAFT RESCUE AND FIREFIGHTING	MRO	MAINTENANCE, REPAIR, AND OVERHAUL		
ASDA	ACCELERATE STOP DISTANCE AVAILABLE	NGS	NATIONAL GEODETIC SURVEY		
ASOS	AUTOMATED SURFACE OBSERVING SYSTEM	NP	NON-PRECISION		
ASR	AIRPORT SURVEILLANCE RADAR	ODOT	OHIO DEPARTMENT OF TRANSPORTATION		
ATCT	AIRPORT TRAFFIC CONTROL TOWER	PAPI	PRECISION APPROACH PATH INDICATOR		
CAT I	CATEGORY I	PCN	PAVEMENT CONDITION NUMBER		
CAT II	CATEGORY II	PIR	PRECISION INSTRUMENT RUNWAY		
CAT III	CATEGORY III	QTA	QUICK TURNAROUND AREA		
D	DUAL WHEEL (AIRCRAFT LANDING GEAR)	REIL	RUNWAY END IDENTIFIER LIGHTING		
DME	DISTANCE MEASURING EQUIPMENT	RNAV	AREA NAVIGATION		
FBO	FIXED BASED OPERATOR	RVR	RUNWAY VISUAL RANGE		
GPS	GLOBAL POSITIONING SYSTEM	S	SINGLE WHEEL (AIRCRAFT LANDING GEAR)		
GS	GLIDESLOPE	SA	SPECIAL AUTHORIZATION		
HIRL	HIGH INTENSITY RUNWAY LIGHTS	TACAN	TACTICAL AIR NAVIGATION		
IFR	INSTRUMENT FLIGHT RULES	TDG	TAXIWAY DESIGN GROUP		
		TDZCL	TOUCHDOWN ZONE AND RUNWAY CENTERLINE LIGHTING		
		TLCPA	TOLEDO-LUCAS COUNTY PORT AUTHORITY		



RS&H Ohio, Inc.
670 Morrison Road
Suite 220
Gahanna, Ohio 43230
380-777-6010
www.rsandh.com



**EUGENE F KRANZ
TOLEDO EXPRESS
AIRPORT**
SWANTON, OHIO

**AIRPORT
LAYOUT
PLAN**

CONSULTANTS

REVISIONS

NO.	DESCRIPTION	DATE

DATE ISSUED: DECEMBER 2023

REVIEWED BY:

DRAWN BY: CB, TJM

DESIGNED BY: TJM

PROJECT NUMBER
1018-1858-012

© 2023 RS&H, INC.

SHEET TITLE


**AIRPORT
DATA
SHEET
(1 OF 2)**

SHEET NUMBER

2 OF 40


DRAFT

WIND ROSE DATA SOURCE: NOAA NATIONAL CLIMATIC DATA CENTER
STATION: 725360 TOLEDO EXPRESS AIRPORT - ASOS
DATA RANGE: 2011-2020
AIRPORT REFERENCE CODE (ARC): D-III*
NOTE: *** = AIRPORT MEETS D-IV AIRPORT REFERENCE CODE STANDARDS.

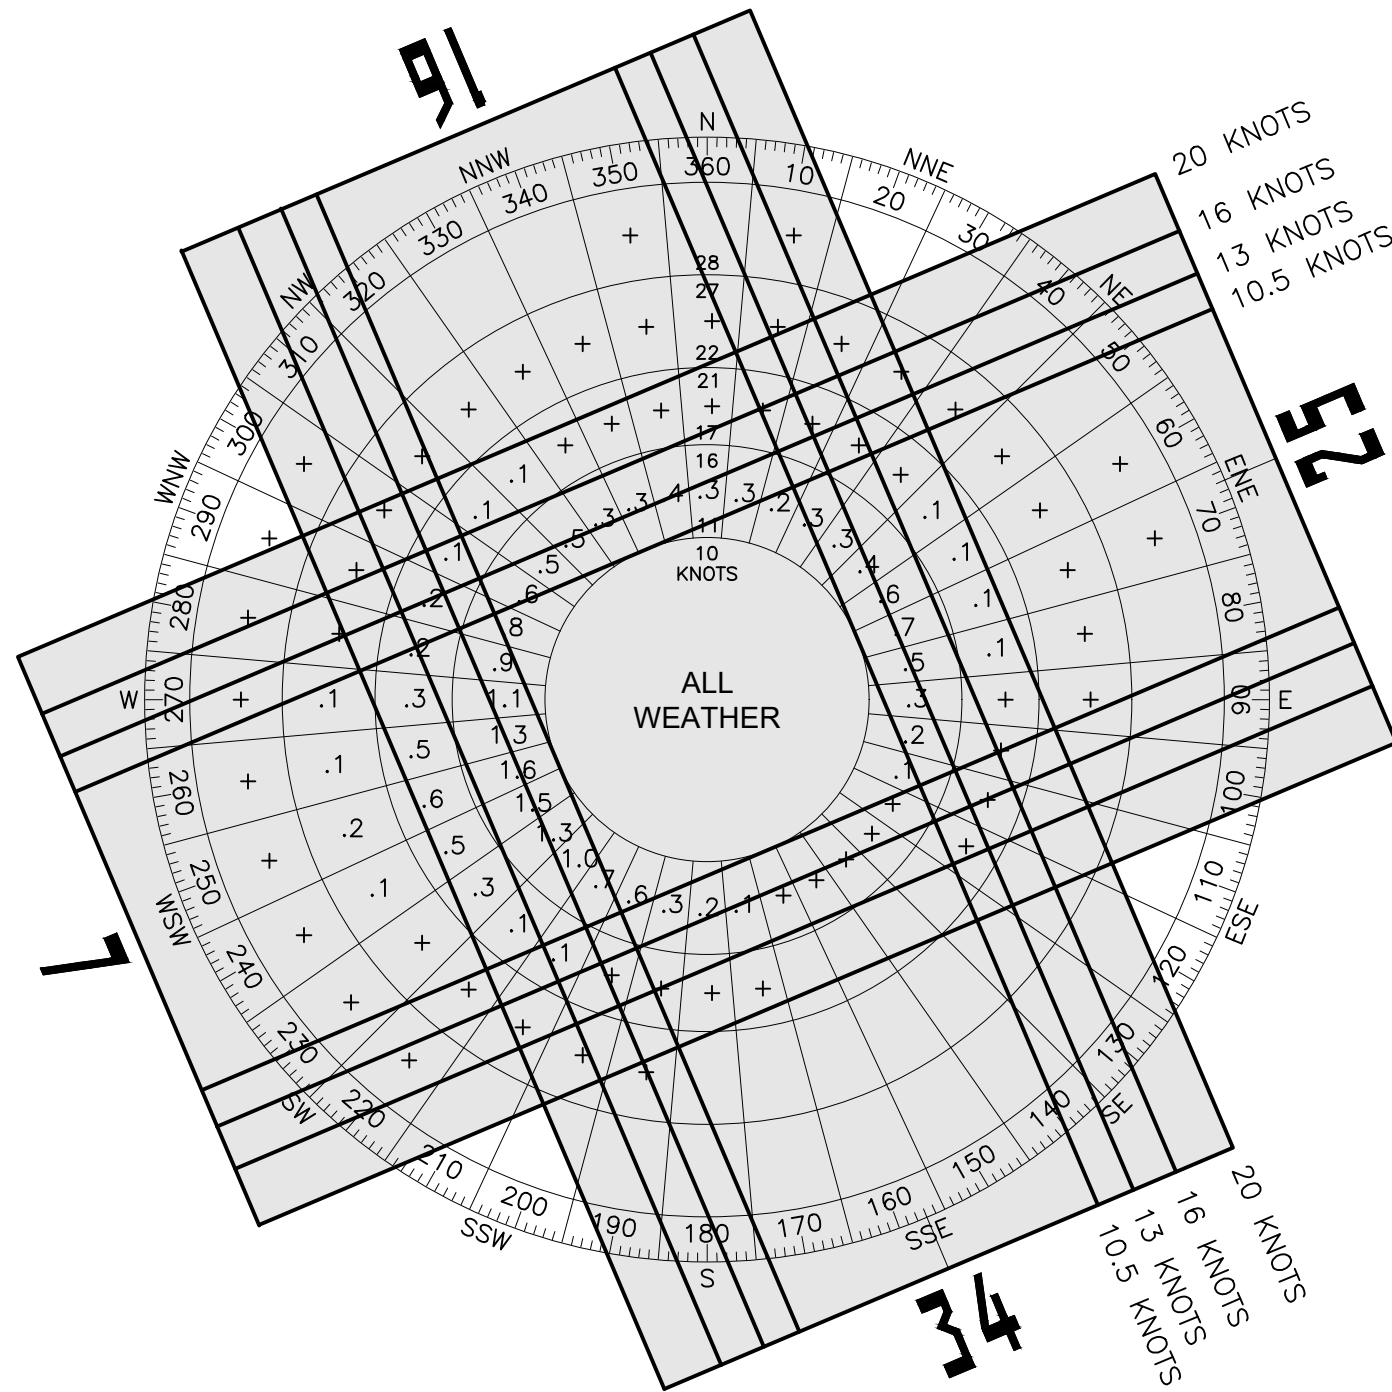


ALL WEATHER WIND DATA				
RUNWAY	10.5 KNOTS	13 KNOTS	16 KNOTS	20 KNOTS
7-25	95.27%	97.82%	99.54%	99.93%
16-34	83.55%	89.60%	95.91%	98.73%
COMBINED	99.08%	99.81%	99.98%	100.00%

ALL WEATHER OBSERVATIONS: 128,184

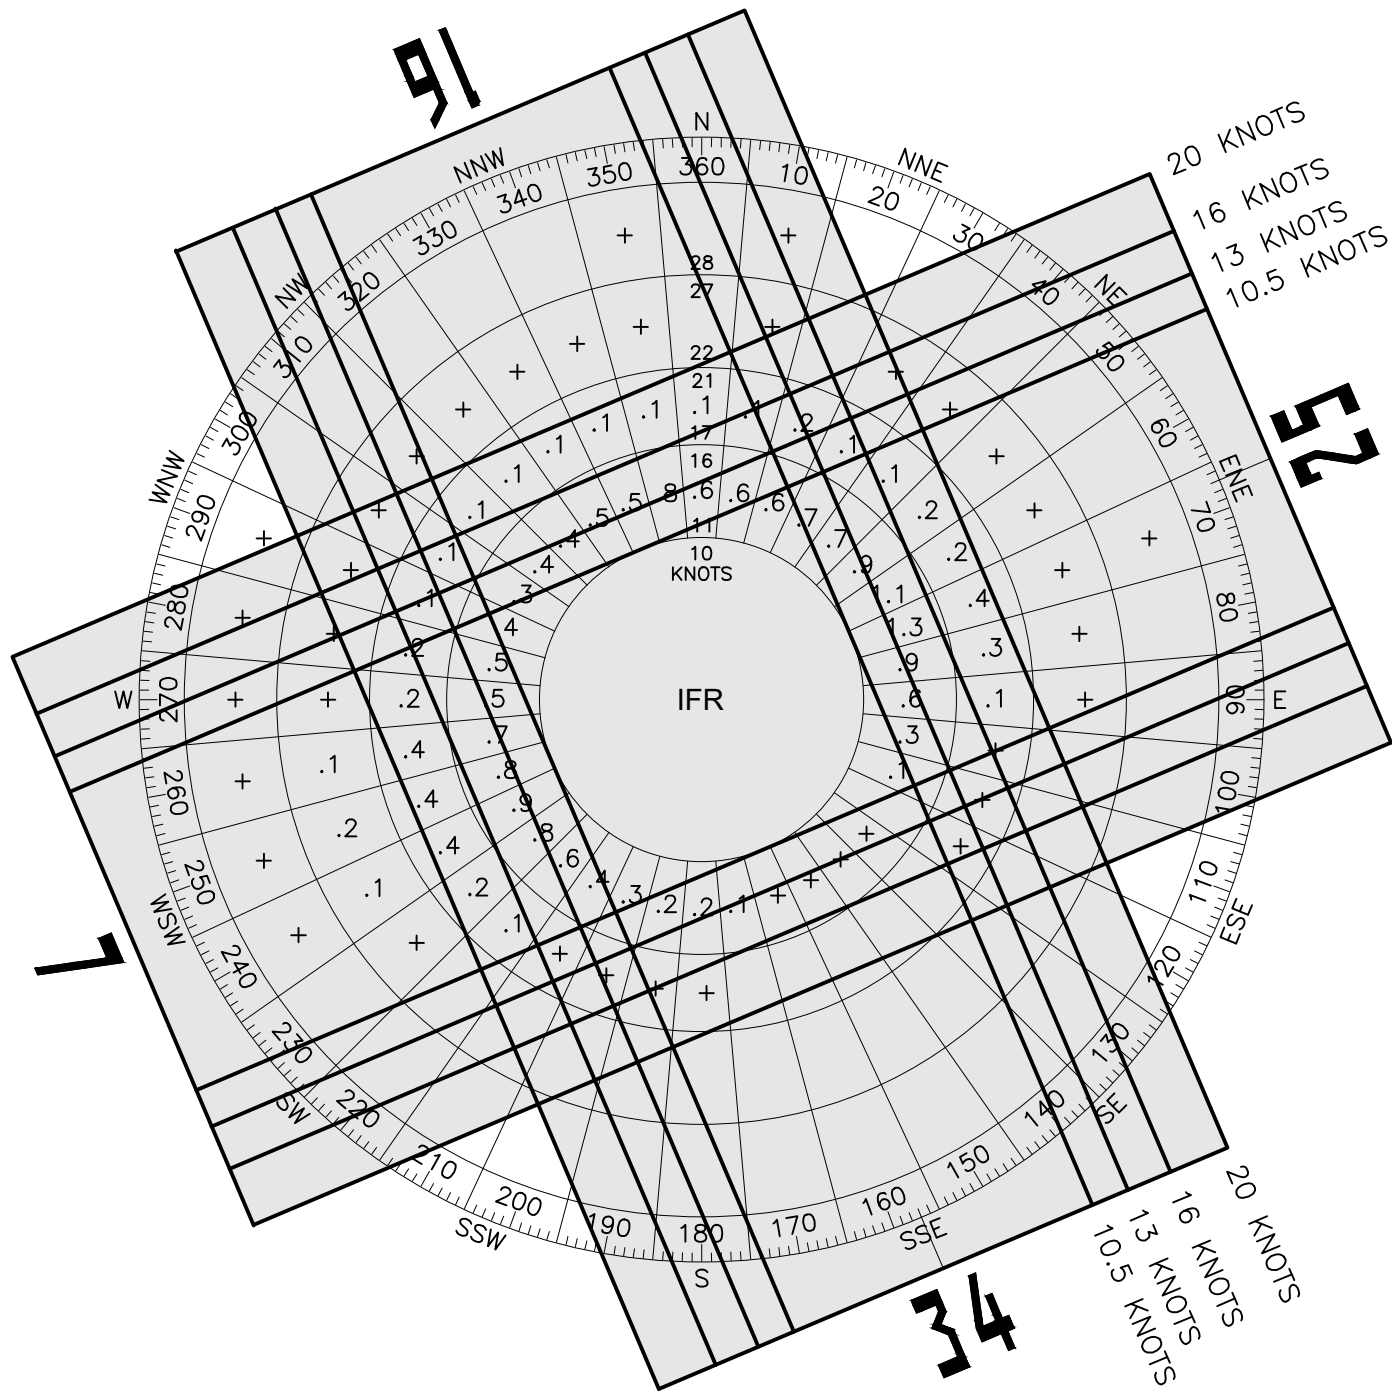

IFR WIND DATA				
RUNWAY	10.5 KNOTS	13 KNOTS	16 KNOTS	20 KNOTS
7-25	94.04%	96.85%	99.15%	99.83%
16-34	84.78%	90.22%	95.91%	98.68%
COMBINED	99.04%	99.78%	99.97%	99.99%

IFR OBSERVATIONS: 20,872

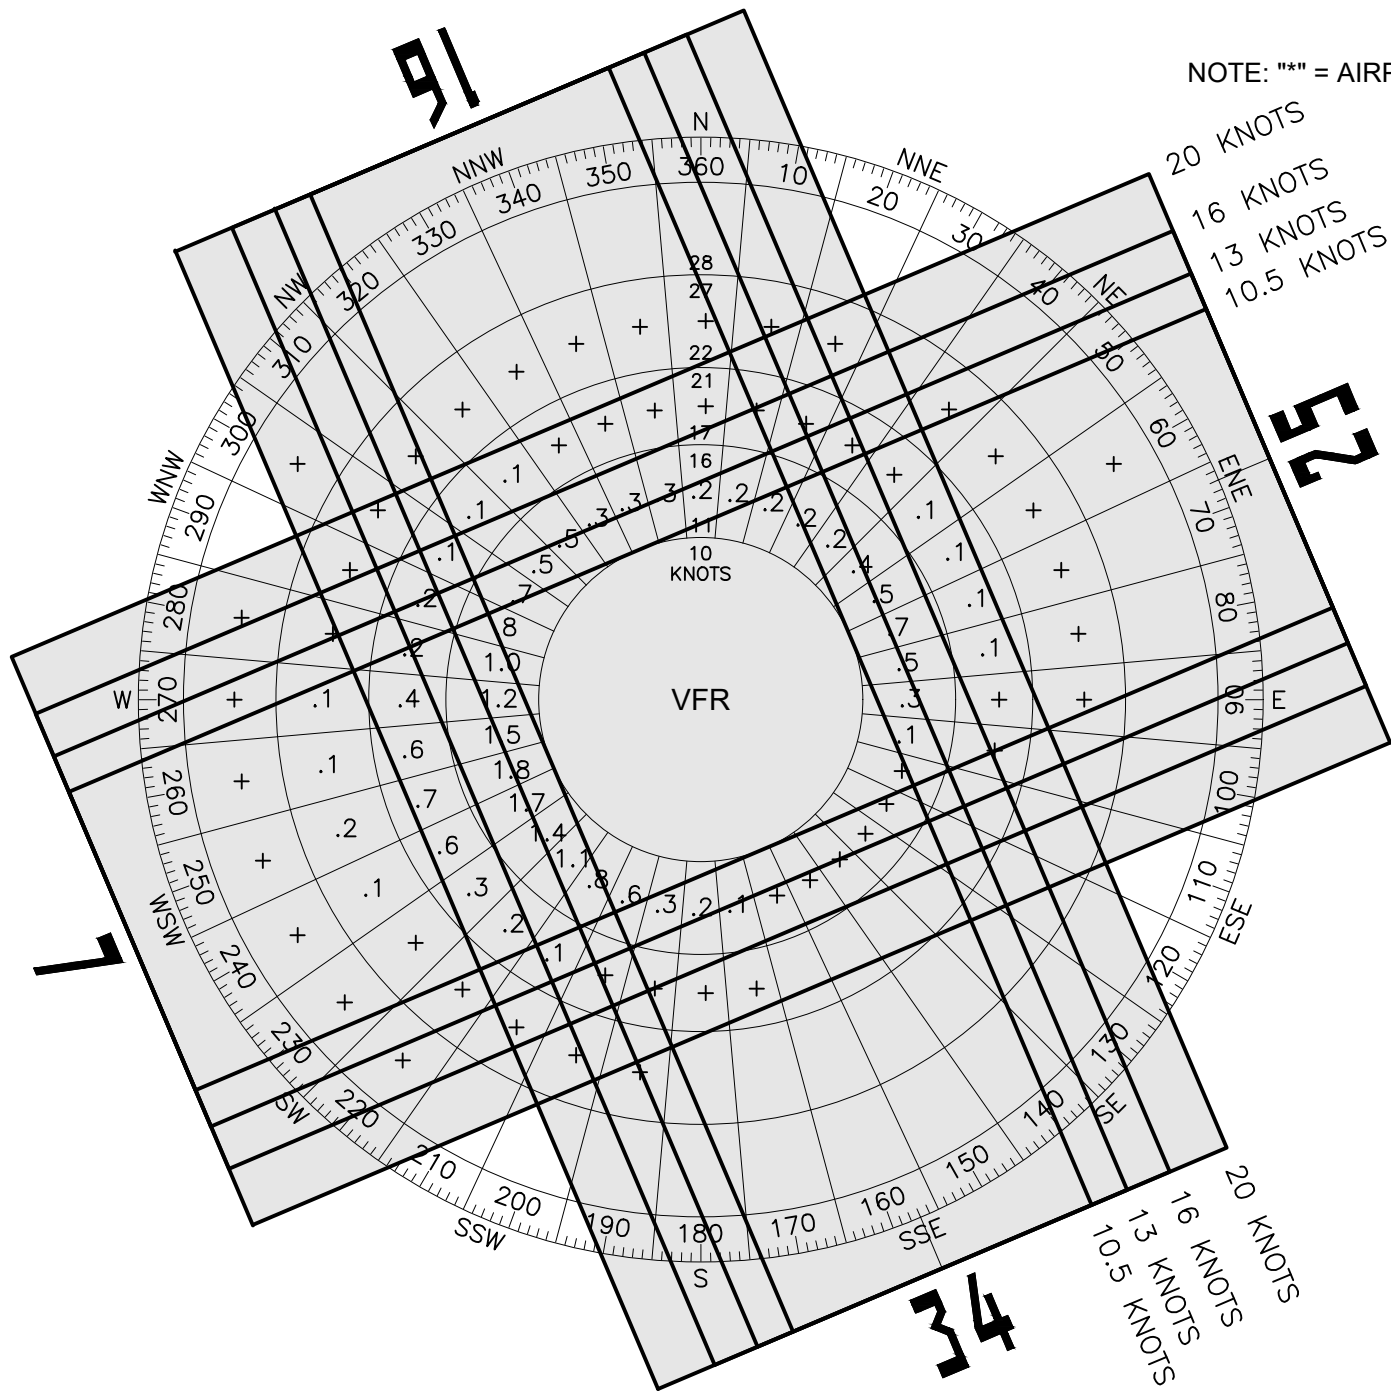

VFR WIND DATA				
RUNWAY	10.5 KNOTS	13 KNOTS	16 KNOTS	20 KNOTS
7-25	95.45%	97.98%	99.61%	99.95%
16-34	83.08%	89.32%	95.83%	98.72%
COMBINED	99.07%	99.82%	99.98%	100.00%

VFR OBSERVATIONS: 96,206

RUNWAY DATA TABLE								
	RUNWAY 7		RUNWAY 25		RUNWAY 16		RUNWAY 34	
	EXISTING	FUTURE	EXISTING	FUTURE	EXISTING	FUTURE	EXISTING	FUTURE
RUNWAY DESIGN CODE (RDC)	*D-II-1600	D-IV-1200	*D-II-2400	D-IV-1200	A-I-5000	B-II-5000	A-I-5000	B-II-5000
APPROACH REFERENCE CODE (APRC)	D-IV-1600	D-IV-1200	D-IV-2400 D-V-2400	D-IV-1200	D-IV-4000 D-V-4000	SAME	D-IV-4000 D-V-4000	SAME
DEPARTURE REFERENCE CODE (DPRC)	D-IV D-V	SAME	D-IV D-V	SAME	D-IV D-V	SAME	D-IV D-V	SAME
PAVEMENT SURFACE	ASPHALT	SAME	ASPHALT	SAME	ASPHALT	SAME	ASPHALT	SAME
SURFACE TREATMENT	GROOVED	SAME	GROOVED	SAME	GROOVED	SAME	GROOVED	SAME
PAVEMENT STRENGTH - WHEEL LOADING (POUNDS)	S D 2D 2D/2D2	100,000 174,000 300,000 550,000	SAME	100,000 174,000 300,000 550,000	SAME	100,000 174,000 300,000 N/A	SAME	100,000 174,000 300,000 N/A
PAVEMENT STRENGTH - PCN	67/F/B/W/T	SAME	67/F/B/W/T	SAME	52/F/B/W/T	SAME	52/F/B/W/T	SAME
RUNWAY GRADIENT	-0.2%	SAME	0.2%	SAME	-0.2%	SAME	0.2%	SAME
PERCENT WIND COVERAGE (ALL WEATHER)	10.5 KNOTS 13 KNOTS 16 KNOTS 20 KNOTS	95.27% 97.82% 99.54% 99.93%	SAME	95.27% 97.82% 99.54% 99.93%	SAME	83.55% 89.60% 95.91% 98.73%	SAME	83.55% 89.60% 95.91% 98.73%
RUNWAY LENGTH	10,600'	SAME	10,600'	SAME	5,599'	SAME	5,599'	SAME
RUNWAY WIDTH	150'	SAME	150'	SAME	150'	SAME	150'	SAME
RUNWAY END - COORDINATES (NAD 83)	LAT. LONG.	41° 34' 52.99" N 83° 49' 50.52" W	SAME	41° 35' 33.62" N 83° 47' 41.97" W	SAME	41° 35' 36.57" N 83° 48' 08.24" W	SAME	41° 34' 45.58" N 83° 47' 39.68" W
RUNWAY END - ELEVATION (NAVD 88)	682.5'	SAME	664.9'	SAME	674.2'	SAME	664.7'	SAME
DISPLACED THRESHOLD - LENGTH	N/A	SAME	N/A	SAME	N/A	SAME	N/A	SAME
DISPLACED THRESHOLD - COORDINATES (NAD 83)	LAT. LONG.	N/A	SAME	N/A	SAME	N/A	SAME	N/A
DISPLACED THRESHOLD - ELEVATION (NAVD 88)	N/A	SAME	N/A	SAME	N/A	SAME	N/A	SAME
RUNWAY LIGHTING	HIRL, TDZ/CL	SAME	HIRL, CL	HIRL, TDZ/CL	MIRL	SAME	MIRL	SAME
RUNWAY PROTECTION ZONE (RPZ)	1,000'x2,500'x1,750'	SAME	1,000'x2,500'x1,750'	SAME	500'x1,700'x1,010'	SAME	500'x1,700'x1,010'	SAME
RUNWAY MARKING	PRECISION	SAME	PRECISION	SAME	NON-PRECISION	SAME	NON-PRECISION	SAME
14 CFR PART 77 APPROACH CATEGORY	50:1	SAME	50:1	SAME	34:1	SAME	34:1	SAME
APPROACH TYPE	PIR	SAME	PIR	SAME	NP	SAME	NP	SAME
VISIBILITY MINIMUMS	1800 RVR	1200 RVR	2400 RVR (1/2 MILE)	1200 RVR	1 MILE	SAME	1 MILE	SAME
AERONAUTICAL SURVEY	VERTICALLY GUIDED	SAME	VERTICALLY GUIDED	SAME	VERTICALLY GUIDED	SAME	VERTICALLY GUIDED	SAME
RUNWAY DEPARTURE SURFACE	YES	SAME	YES	SAME	YES	SAME	YES	SAME
RUNWAY SAFETY AREA (RSA)	WIDTH LENGTH BEYOND RWY END	500' 1,000'	SAME	500' 1,000'	500' 1,000'	SAME	500' 1,000'	SAME
RUNWAY OBJECT FREE AREA (ROFA)	WIDTH LENGTH BEYOND RWY END	800' 1,000'	SAME	800' 1,000'	800' 1,000'	SAME	800' 1,000'	SAME
RUNWAY OBSTACLE FREE ZONE (ROFZ)	WIDTH LENGTH BEYOND RWY END	400' 200'	SAME	400' 200'	400' 200'	SAME	400' 200'	SAME
PRECISION OBSTACLE FREE ZONE (POFZ)	WIDTH LENGTH BEYOND RWY END	800' 200'	SAME	800' 200'	N/A	SAME	N/A	SAME
AC 150/5300-13B APPROACH SURFACE	34:1 (SURFACE 5) ¹	SAME	34:1 (SURFACE 5) ¹	SAME	20:1 (SURFACE 4) ¹	SAME	20:1 (SURFACE 4) ¹	SAME
VISUAL AND INSTRUMENT NAVAIDS	ILS (CAT I), LOC, GS, ALSF-2, RNAV (GPS), RVR, TACAN	ILS (CAT II), LOC/DME, GS, ALSF-2, PAPI, RNAV (GPS), RVR, TACAN	ILS (CAT I), LOC/DME, GS, MALSR, PAPI, RNAV (GPS), RVR, TACAN	ILS (SA CAT II), LOC/DME, GS, MALSR, PAPI, RNAV (GPS), RVR, TACAN	REIL, PAPI	SAME	REIL, PAPI	SAME
CRITICAL AIRCRAFT	B737-800	B737-800/B767-300ER	B737-800	B737-800/B767-300ER	C172	BEECHCRAFT KING AIR B-200	C172	BEECHCRAFT KING AIR B-200
TOUCHDOWN ZONE ELEVATION (NAVD 88)	682.6'	SAME	677.6'	SAME	674.3'	SAME	667.8'	SAME

- TABLE 3-2, TABLE 3-3 OR TABLE 3-4, AC 150/5300-13B
- RUNWAY 7-25 DOES NOT MEET LINE OF SIGHT REQUIREMENTS.
- SEE SHEETS 14-19 FOR AC 150/5300-13B APPROACH SURFACE PENETRATIONS.
- *** = EXISTING RUNWAY MEETS D-IV RUNWAY DESIGN CODE STANDARDS.



RS&H Ohio, Inc.
670 Morrison Road
Suite 220
Gahanna, Ohio 43230
380-777-6010
www.rsandh.com



**EUGENE F KRANZ
TOLEDO EXPRESS
AIRPORT**
SWANTON, OHIO

AIRPORT LAYOUT PLAN

CONSULTANTS

REVISIONS

NO.	DESCRIPTION	DATE

DATE ISSUED: DECEMBER 2023

REVIEWED BY:

DRAWN BY: CB, TJM

DESIGNED BY: TJM

PROJECT NUMBER
1018-1858-012

© 2023 RS&H, INC.

SHEET TITLE

AIRPORT
DATA
SHEET
(2 OF 2)

SHEET NUMBER

3 OF 40

DRAFT


DESCRIPTION	EXISTING	FUTURE
PROPERTY LINE		
RUNWAY SAFETY AREA		N/A
RUNWAY OBJECT FREE AREA		N/A
RUNWAY OBSTACLE FREE ZONE		N/A
RUNWAY PROTECTION ZONE		N/A
PRECISION OBSTACLE FREE ZONE		N/A
RUNWAY VISIBILITY ZONE		N/A
ASR CRITICAL AREA		N/A
TAXIWAY OBJECT FREE AREA		
BUILDING RESTRICTION LINE		N/A
PART 77 SURFACE		N/A
AIRFIELD PAVEMENT		
AIRFIELD PAVEMENT TO BE REMOVED	N/A	
BUILDINGS		
BUILDINGS TO BE REMOVED	N/A	
ROADWAY/PARKING		
UNPAVED ROADWAY/PARKING		N/A
ROADWAY/PARKING TO BE REMOVED	N/A	
AIRFIELD LIGHT		N/A
REIL		N/A
PRECISION APPROACH PATH INDICATOR (PAPI)		
AIRCRAFT HOLDING POSITION		
PAVEMENT MARKING		
AIRPORT REFERENCE POINT (ARP)		N/A
BEACON		N/A
LIGHTED WINDCONE		
FENCE		
TREES		N/A
POWER POLE		N/A
DRAINAGE DITCH		N/A
GROUND CONTOURS		N/A
NGS MONUMENT		N/A

EXISTING BUILDING LEGEND		
BUILDING NO.	BUILDING DESCRIPTION	ELEVATION HIGHEST POINT (MSL)
1	TERMINAL/ATCT	751.7'
2	AIR CARGO FACILITY	703'
3	RENTAL CAR WASH	±711'
4	RENTAL CAR QTA	±706'
5	AIRFIELD ELECTRICAL VAULT	±699'
6	TLOPA PUBLIC SAFETY FACILITY	725.2'
7	NATIONAL FLIGHT SERVICES (FBO) HANGAR	718.0'
8	MAINTENANCE FACILITY	699.2'
9	INTERJET/SIERRA WEST, INC., FEDERAL AEROSPACE INSTITUTE, US CUSTOMS, OWENS- ILLINOIS, INC. HANGAR	727.4'

EXISTING BUILDING LEGEND (CONT.)		
BUILDING NO.	BUILDING DESCRIPTION	ELEVATION HIGHEST POINT (MSL)
10	INTERJET/SIERRA WEST, INC. HANGAR	720.6'
11	INTERJET/SIERRA WEST, INC. HANGAR	725.5'
12	OWENS CORNING, INC. HANGAR	716.8'
13	OWENS CORNING, INC. HANGAR	716.8'
14	TOL AVIATION (FBO) HANGAR	704.3'
15	TOL AVIATION (FBO) SUPPORT FACILITY	±704'
16	PROMEDICA HANGAR	721.7'
17	TOLEDO JET CENTER LLC HANGAR	710.0'
18	VACANT	720.1'
19	GRAND AIRE, INC. (FBO) HANGAR	715.8'

EXISTING BUILDING LEGEND (CONT.)		
BUILDING NO.	BUILDING DESCRIPTION	ELEVATION HIGHEST POINT (MSL)
20	AEROSPACE & NATURAL SCIENCE ACADEMY OF TOLEDO - AVIATION CENTER	±710'
21	TRONAIR, INC. HEADQUARTERS/SERVICE CENTER	±732'
22	PINNACLE LOGISTICS, INC. LOGISTICS FACILITY	±712'
23	OHIO AIR NATIONAL GUARD FACILITIES	±719'
24	NATIONAL FLIGHT SERVICES CORPORATE HEADQUARTERS/HANGAR	713.4'
25	MAINTENANCE FACILITY	710.2'
26	GUARDIAN MEDICAL, INC./PREFORM TECHNOLOGIES OPERATIONS/LOGISTICS FACILITY	±721'
27	T-HANGAR	±696'
28	T-HANGAR	±695'
29	T-HANGAR	±699'
30	ARFF	±687'

 BUILDING TO BE REMOVED
"±" = HIGHEST POINT ESTIMATED USING GOOGLE EARTH PRO (2023)

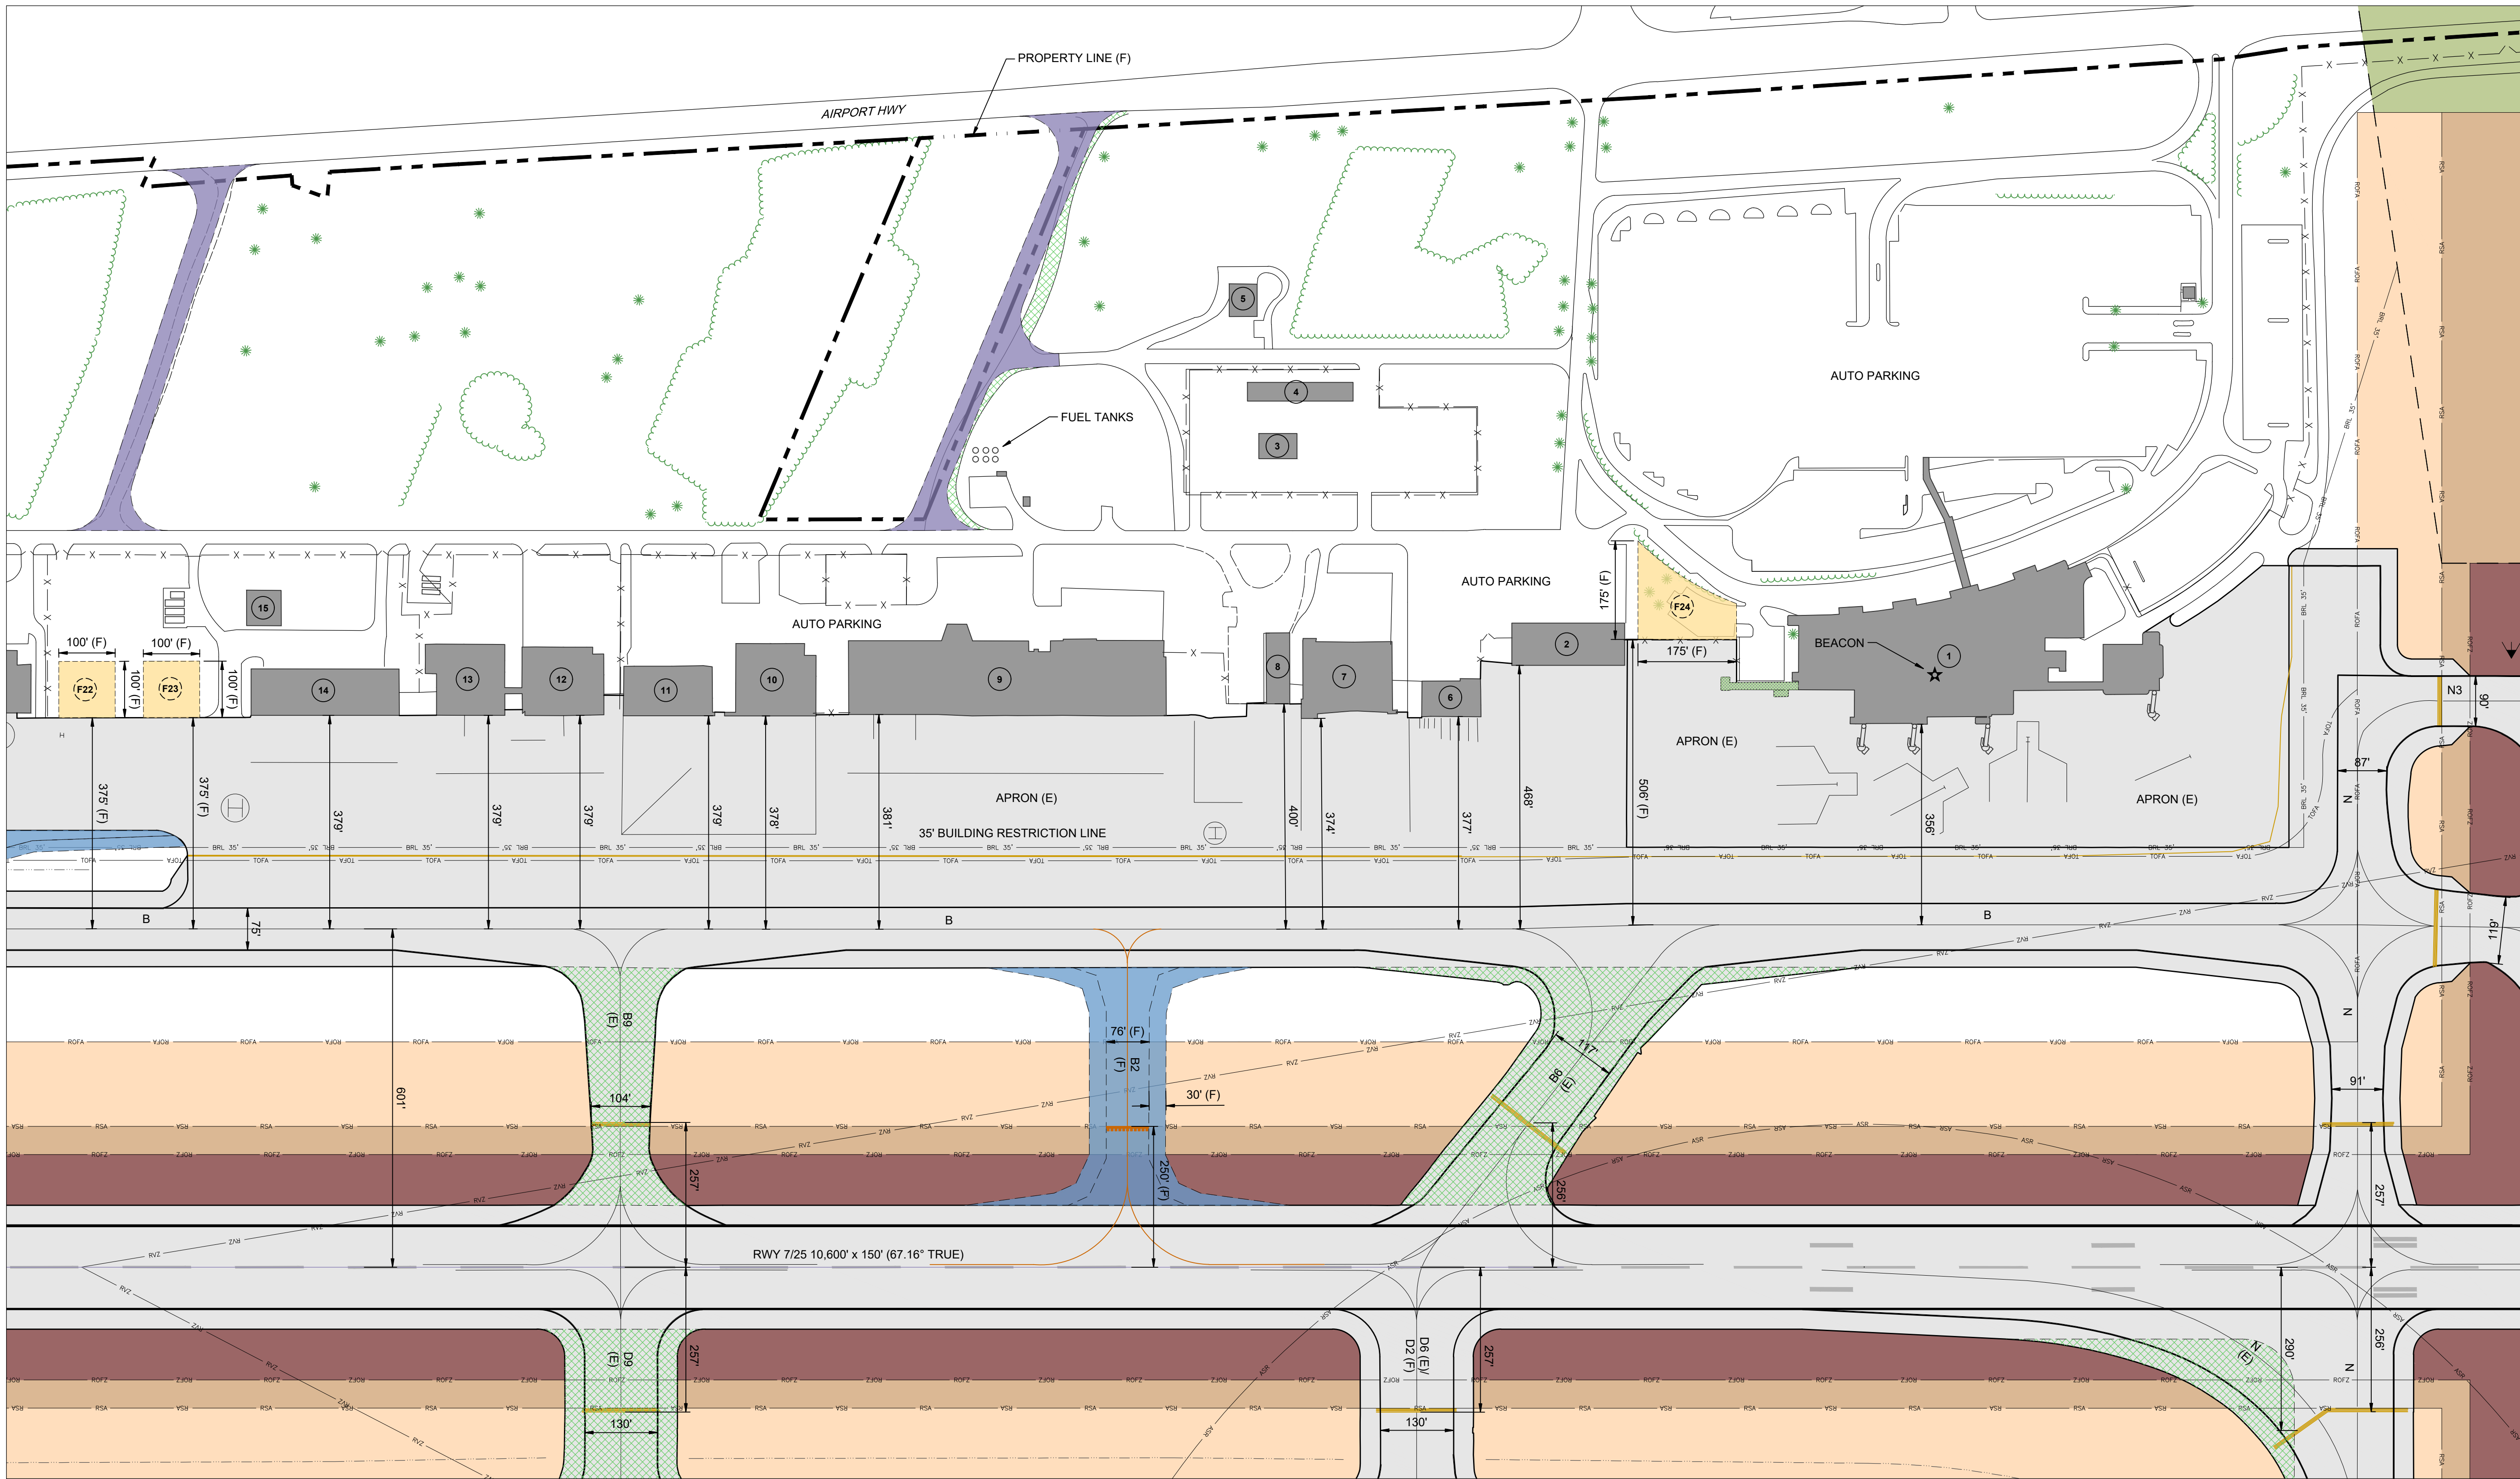

DESCRIPTION	EXISTING	FUTURE
PROPERTY LINE	---	---
RUNWAY SAFETY AREA	---	N/A
RUNWAY OBJECT FREE AREA	---	N/A
RUNWAY OBSTACLE FREE ZONE	---	N/A
RUNWAY PROTECTION ZONE	---	N/A
RUNWAY VISIBILITY ZONE	---	N/A
ASR CRITICAL AREA	---	N/A
TAXIWAY OBJECT FREE AREA	---	N/A
BUILDING RESTRICTION LINE	---	N/A
PART 77 SURFACE	---	N/A
AIRFIELD PAVEMENT	---	---
AIRFIELD PAVEMENT TO BE REMOVED	N/A	---
BUILDINGS	---	---


DESCRIPTION	EXISTING	FUTURE
BUILDINGS TO BE REMOVED	N/A	---
ROADWAY/PARKING	---	---
UNPAVED ROADWAY/PARKING	---	N/A
ROADWAY/PARKING TO BE REMOVED	N/A	---
REIL	---	N/A
AIRCRAFT HOLDING POSITION	---	---
PAVEMENT MARKING	---	---
BEACON	---	N/A
FENCE	---	N/A
TREES	---	N/A
DRAINAGE DITCH	---	N/A

NOTE:
PERIMETER FENCE IS 12' CHAIN LINK UNLESS OTHERWISE NOTED.

EXISTING BUILDING LEGEND		
BUILDING NO.	BUILDING DESCRIPTION	ELEVATION HIGHEST POINT (MSL)
1	TERMINAL/ATCT	751.7'
2	AIR CARGO FACILITY	703'
3	RENTAL CAR WASH	±711'
4	RENTAL CAR QTA	±706'
5	AIRFIELD ELECTRICAL VAULT	±699'
6	TLCPA PUBLIC SAFETY FACILITY	725.2'
7	NATIONAL FLIGHT SERVICES (FBO) HANGAR	718.0'
8	MAINTENANCE FACILITY	699.2'
9	INTERJET/SIERRA WEST, INC., FEDERAL AEROSPACE INSITUTE, US CUSTOMS, OWENS-ILLINOIS, INC. HANGAR	727.4'
10	INTERJET/SIERRA WEST, INC. HANGAR	720.6'
11	INTERJET/SIERRA WEST, INC. HANGAR	725.5'
12	OWENS CORNING, INC. HANGAR	716.8'
13	OWENS CORNING, INC. HANGAR	716.8'
14	TOL AVIATION (FBO) HANGAR	704.3'
15	TOL AVIATION (FBO) SUPPORT FACILITY	±704'

FUTURE BUILDING LEGEND		
BUILDING NO.	BUILDING DESCRIPTION	ELEVATION HIGHEST POINT (MSL)
F22	HANGAR	718'
F23	HANGAR	718'
F24	ATCT	753'

NOTE: FUTURE BUILDING ELEVATIONS ARE ESTIMATED.

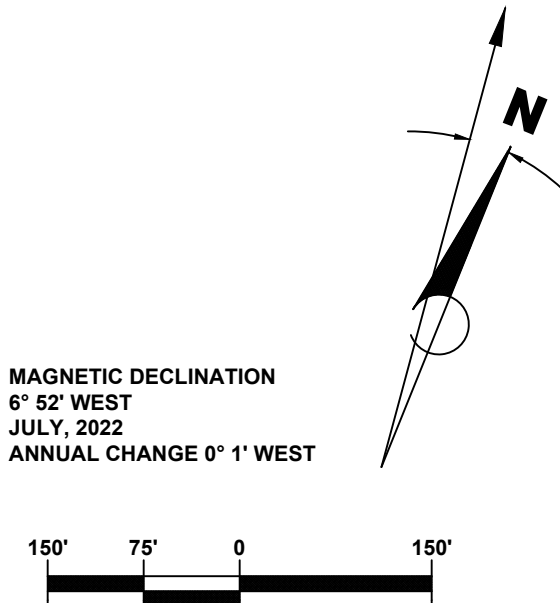

RS&H Ohio, Inc.
670 Morrison Road
Suite 220
Gahanna, Ohio 43230
380-777-6010
www.rsandh.com



EUGENE F KRANZ
TOLEDO EXPRESS
AIRPORT
SWANTON, OHIO

AIRPORT LAYOUT PLAN

CONSULTANTS

REVISIONS

NO.	DESCRIPTION	DATE

DATE ISSUED: DECEMBER 2023

REVIEWED BY:

DRAWN BY: CB, TJM

DESIGNED BY: TJM

PROJECT NUMBER
1018-1858-012

© 2023 RS&H, INC.

SHEET TITLE

TERMINAL
AREA
PLAN

SHEET NUMBER

5 OF 40

DRAFT

*± = HIGHEST POINT ESTIMATED USING GOOGLE EARTH PRO (2023)

**SWANTON, OHIO**

AIRPORT LAYOUT PLAN

CONSULTANTS

REVISIONS

[illegible]

DATE ISSUED: DECEMBER 2023

REVIEWED BY:

DRAWN BY: CB, TJM

DESIGNED BY: TJM

PROJECT NUMBER

1018-1858-012

© 2023 RS&H, INC.


SHEET TITLE








NORTHEAST DEVELOPMENT AREA PLAN


SHEET NUMBER

6 OF 40

DRAFT

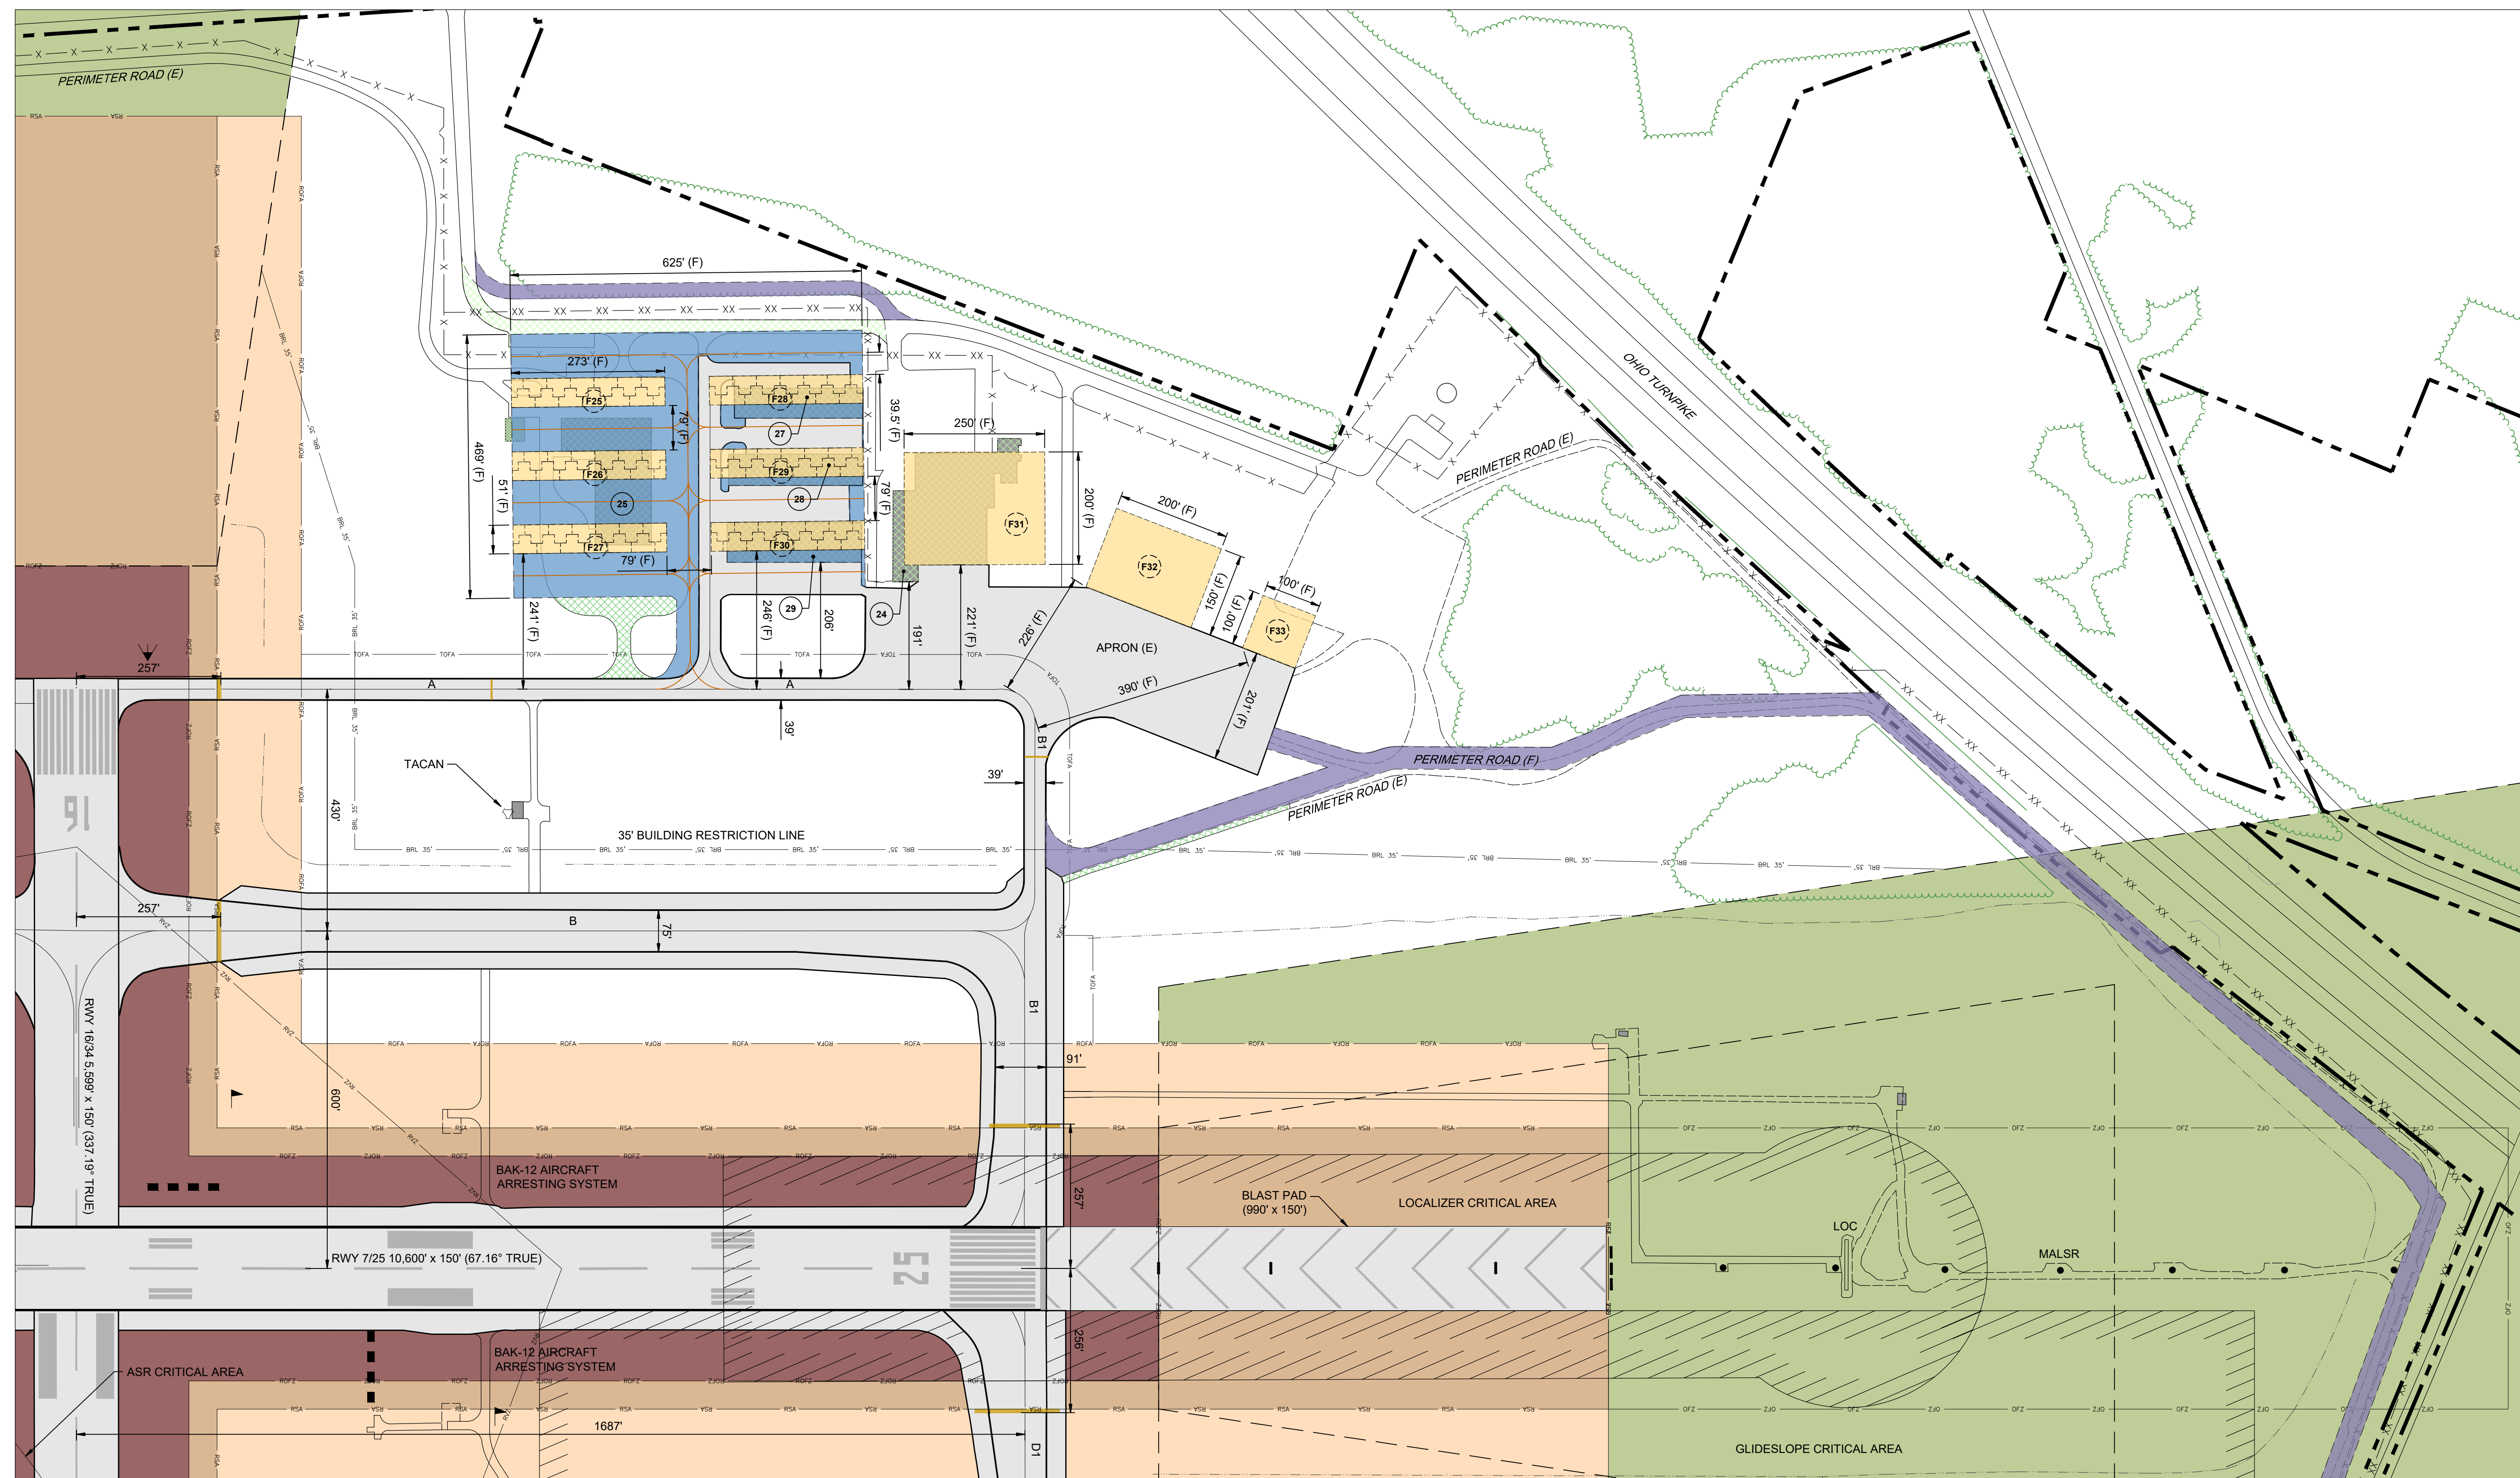

       DESCRIPTION	EXISTING	FUTURE
PROPERTY LINE	-----	N/A
RUNWAY SAFETY AREA		N/A
RUNWAY OBJECT FREE AREA		N/A
RUNWAY OBSTACLE FREE ZONE		N/A
RUNWAY PROTECTION ZONE		N/A
RUNWAY VISIBILITY ZONE	----- R/VZ -----	N/A
TAXIWAY OBJECT FREE AREA	----- TOFA -----	N/A
BUILDING RESTRICTION LINE	----- (BRL 35') -----	N/A
PART 77 SURFACE	----- P77 -----	N/A
AIRFIELD PAVEMENT		
AIRFIELD PAVEMENT TO BE REMOVED	N/A	
BUILDINGS		
BUILDINGS TO BE REMOVED	N/A	

 DESCRIPTION	EXISTING	FUTURE
ROADWAY/PARKING		
UNPAVED ROADWAY/PARKING		N/A
ROADWAY/PARKING TO BE REMOVED	N/A	
AIRFIELD LIGHT		N/A
REIL		N/A
PRECISION APPROACH PATH INDICATOR (PAPI)		N/A
AIRCRAFT HOLDING POSITION		N/A
PAVEMENT MARKING		
LIGHTED WINDCONE		N/A
FENCE		
TREES		N/A
DRAINAGE DITCH		N/A


NOTE:
PERIMETER FENCE IS 12' CHAIN LINK UNLESS OTHERWISE NOTED.

EXISTING BUILDING LEGEND		
BUILDING NO.	BUILDING DESCRIPTION	ELEVATION HIGHEST POINT (MSL)
24	NATIONAL FLIGHT SERVICES CORPORATE HEADQUARTERS/HANGAR	713.4'
25	MAINTENANCE FACILITY	710.2'
27	T-HANGAR	+696'
28	T-HANGAR	+695'
29	T-HANGAR	+699'

 BUILDING TO BE REMOVED
"±" = HIGHEST POINT ESTIMATED USING GOOGLE EARTH PRO (2023)


FUTURE BUILDING LEGEND		
BUILDING NO.	BUILDING DESCRIPTION	ELEVATION HIGHEST POINT (MSL)
F25	T-HANGAR	699'
F26	T-HANGAR	699'
F27	T-HANGAR	701'
F28	T-HANGAR	699'
F29	T-HANGAR	701'
F30	T-HANGAR	699'
F31	FBO	714'
F32	HANGAR	714'
F33	HANGAR	712'

NOTE: FUTURE BUILDING ELEVATIONS ARE ESTIMATED.

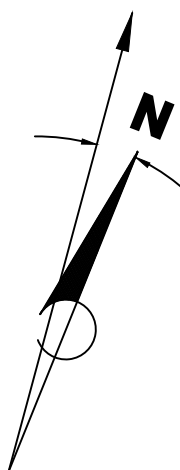

MAGNETIC DECLINATION
6° 52' WEST
JULY, 2022
ANNUAL CHANGE 0° 1' WEST



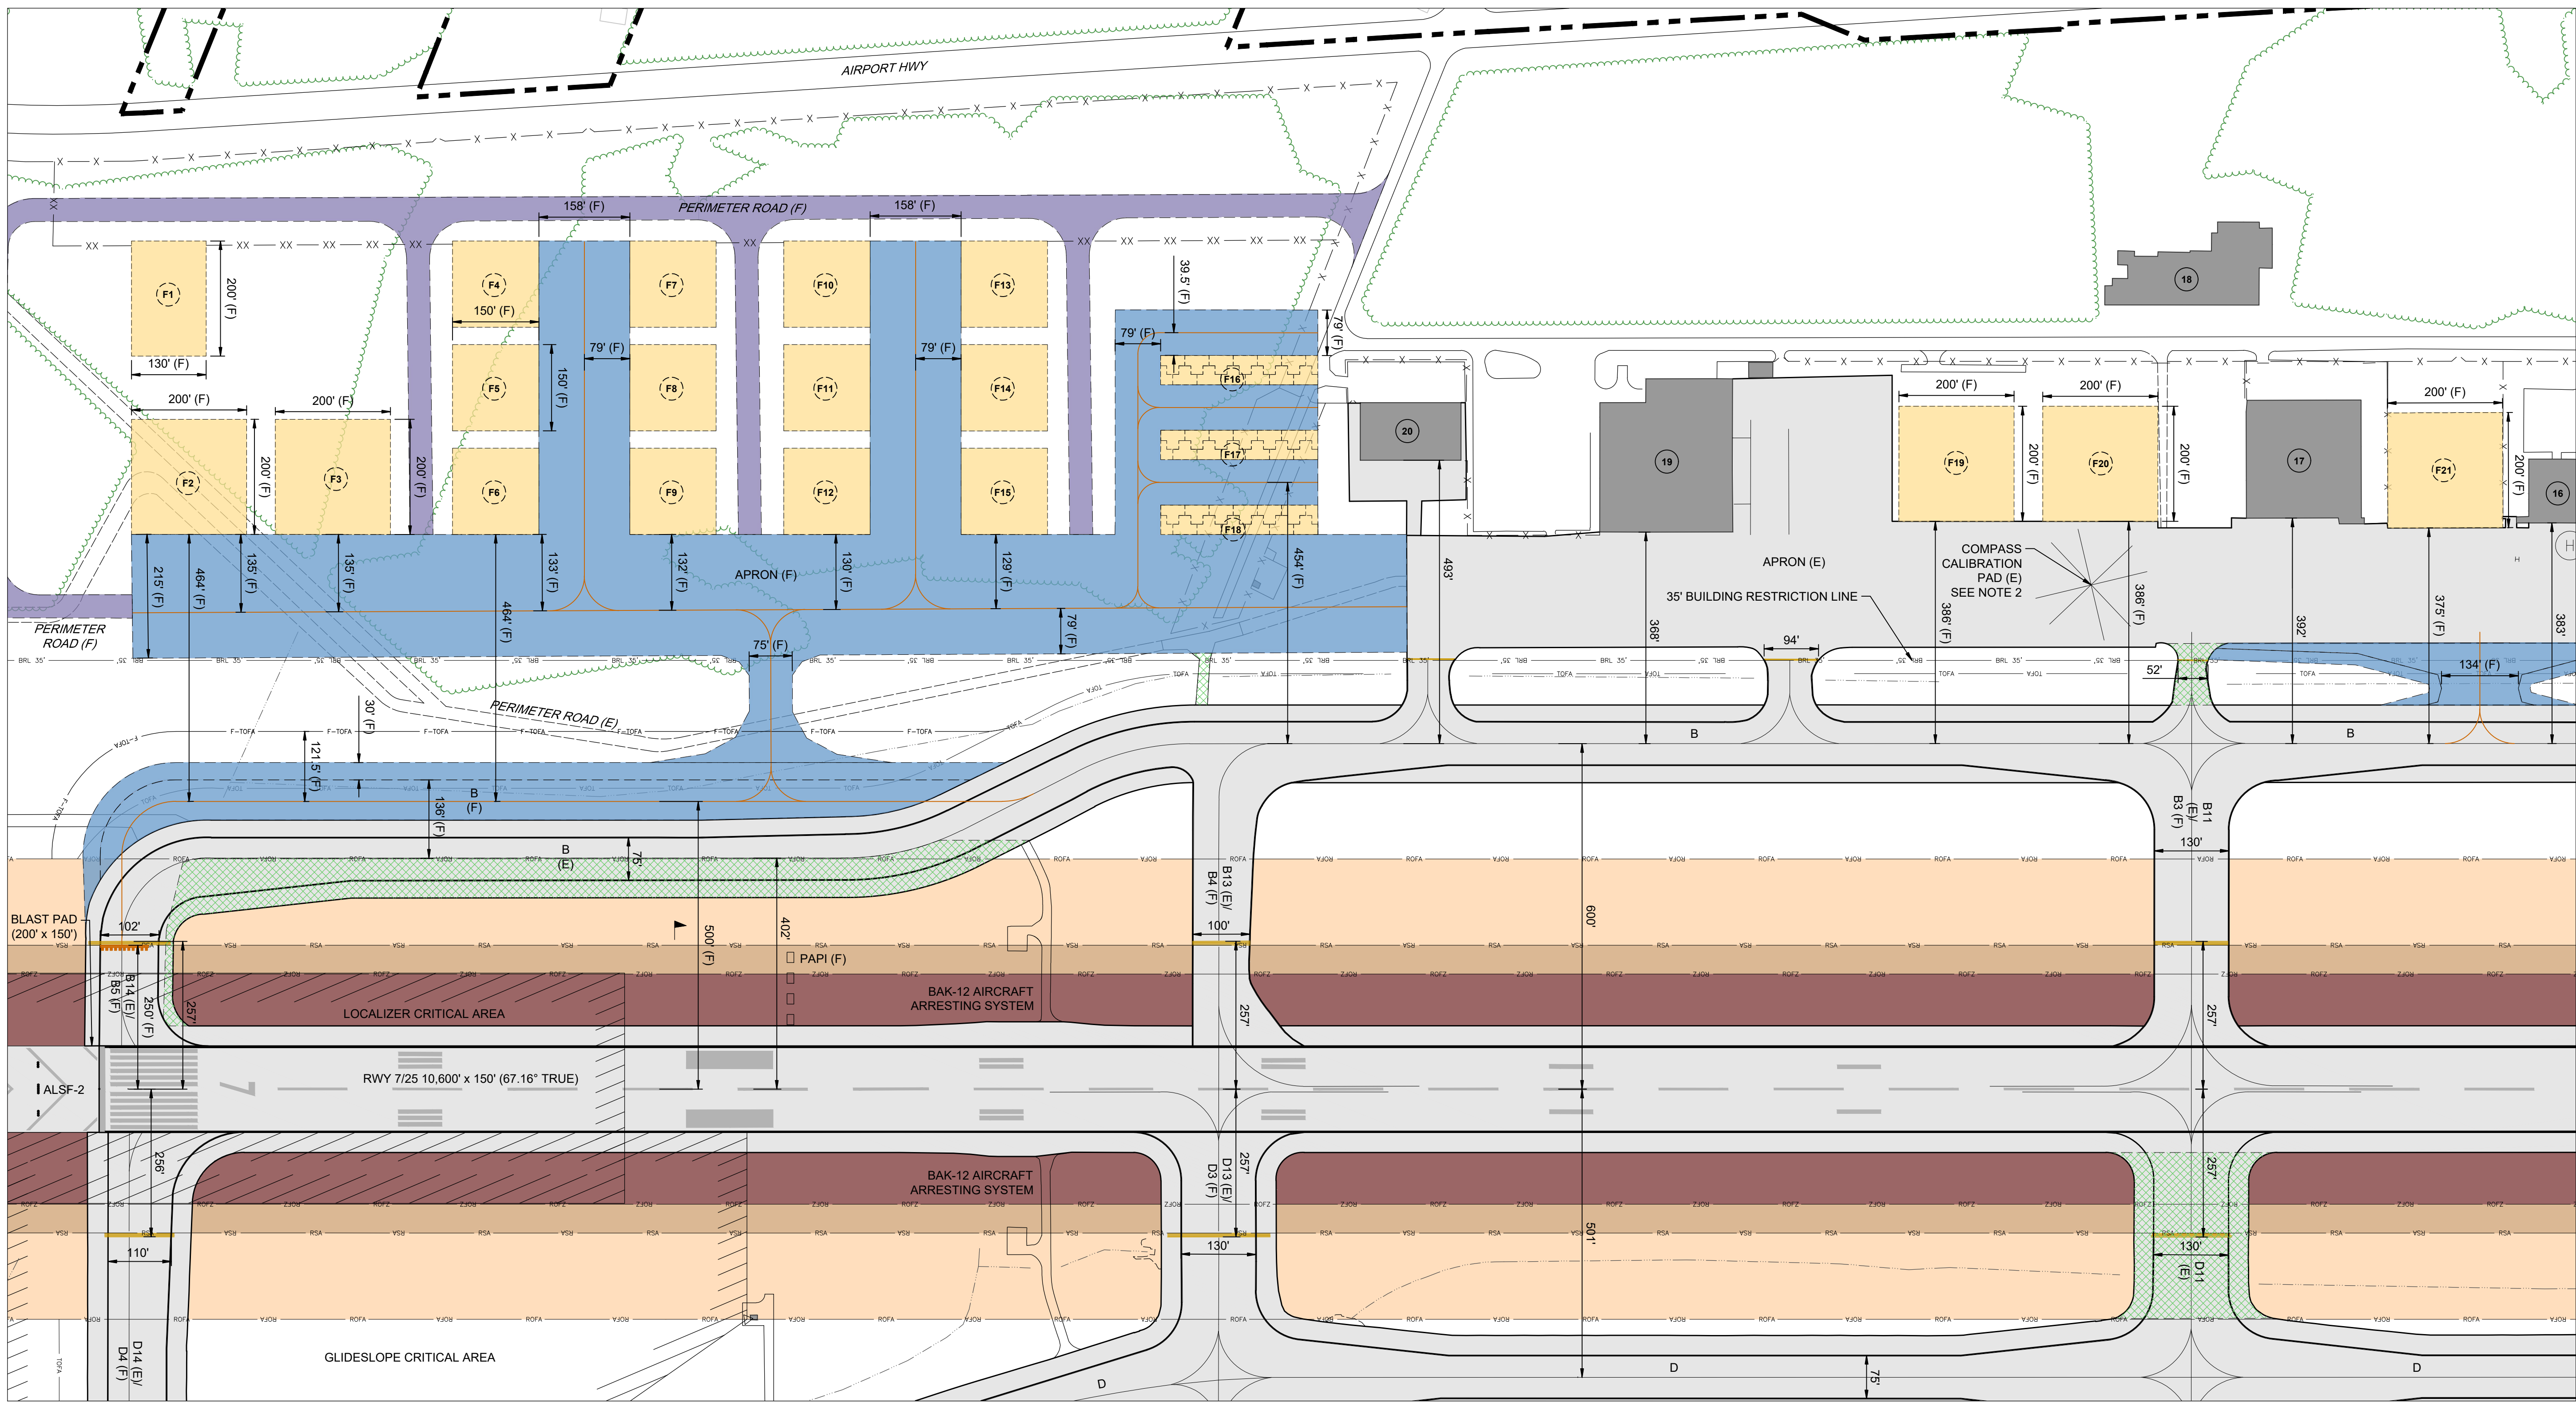

DESCRIPTION	EXISTING	FUTURE
PROPERTY LINE	---	N/A
RUNWAY SAFETY AREA	ROFA	N/A
RUNWAY OBJECT FREE AREA	ROFA	N/A
RUNWAY OBSTACLE FREE ZONE	ROFZ	N/A
TAXIWAY OBJECT FREE AREA	TOFA	N/A
BUILDING RESTRICTION LINE	BRL 35'	N/A
AIRFIELD PAVEMENT	ASPH	ASPH
AIRFIELD PAVEMENT TO BE REMOVED	N/A	ASPH
BUILDINGS	BLDG	BLDG
ROADWAY/PARKING	RDWAY	RDWAY
UNPAVED ROADWAY/PARKING	UNPAVED	N/A
ROADWAY/PARKING TO BE REMOVED	N/A	RDWAY

DESCRIPTION	EXISTING	FUTURE
AIRCRAFT HOLDING POSITION	HP	HP
PAVEMENT MARKING	PM	PM
LIGHTED WINDCONE		N/A
FENCE	XX	XX
TREES	TREE	N/A
DRAINAGE DITCH	DD	N/A


- NOTES:
- PERIMETER FENCE IS 12' CHAIN LINK UNLESS OTHERWISE NOTED.
 - EXISTING COMPASS CALIBRATION PAD TO BE RELOCATED DUE TO ITS PROXIMITY TO PLANNED FUTURE DEVELOPMENT. FURTHER ANALYSIS IS NECESSARY TO IDENTIFY A SUITABLE NEW SITE.

EXISTING BUILDING LEGEND		
BUILDING NO.	BUILDING DESCRIPTION	ELEVATION HIGHEST POINT (MSL)
16	PROMEDICA HANGAR	721.7'
17	TOLEDO JET CENTER LLC HANGAR	710.0'
18	VACANT	720.1'
19	GRAND AIRE, INC. (FBO) HANGAR	715.8'
20	AEROSPACE & NATURAL SCIENCE ACADEMY OF TOLEDO - AVIATION CENTER	±710'

"±" = HIGHEST POINT ESTIMATED USING GOOGLE EARTH PRO (2023)

FUTURE BUILDING LEGEND		
BUILDING NO.	BUILDING DESCRIPTION	ELEVATION HIGHEST POINT (MSL)
F1	GENERAL SUPPORT	722
F2	HANGAR	722
F3	HANGAR	722
F4	HANGAR	722
F5	HANGAR	720
F6	HANGAR	718
F7	HANGAR	722
F8	HANGAR	720
F9	HANGAR	718
F10	HANGAR	722
F11	HANGAR	720
F12	HANGAR	720
F13	HANGAR	722
F14	HANGAR	720
F15	HANGAR	722
F16	T-HANGAR	705
F17	T-HANGAR	705
F18	T-HANGAR	703
F19	HANGAR	720
F20	HANGAR	718
F21	HANGAR	720

NOTE: FUTURE BUILDING ELEVATIONS ARE ESTIMATED.

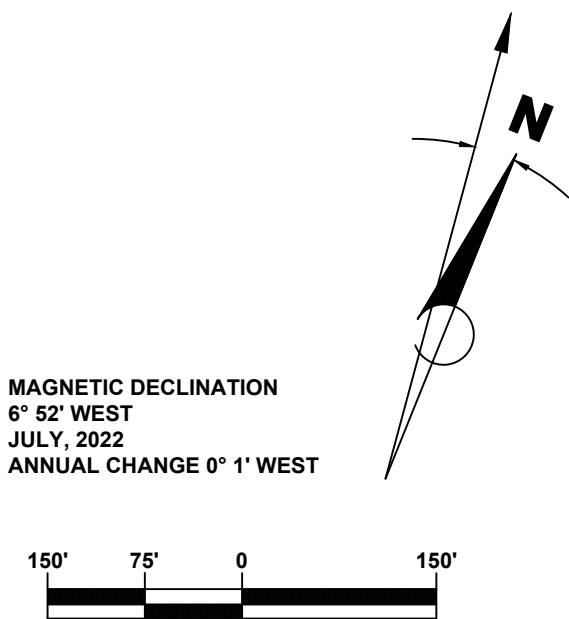

RS&H Ohio, Inc.

670 Morrison Road
Suite 220
Gahanna, Ohio 43230
380-777-6010
www.rsandh.com



EUGENE F KRANZ
TOLEDO EXPRESS
AIRPORT

SWANTON, OHIO

AIRPORT LAYOUT PLAN

CONSULTANTS

REVISIONS

NO.	DESCRIPTION	DATE

DATE ISSUED: DECEMBER 2023

REVIEWED BY:

DRAWN BY: CB, TJM

DESIGNED BY: TJM

PROJECT NUMBER
1018-1858-012

© 2023 RS&H, INC.


SHEET TITLE

NORTHWEST
DEVELOPMENT
AREA PLAN

SHEET NUMBER

7 OF 40

DRAFT

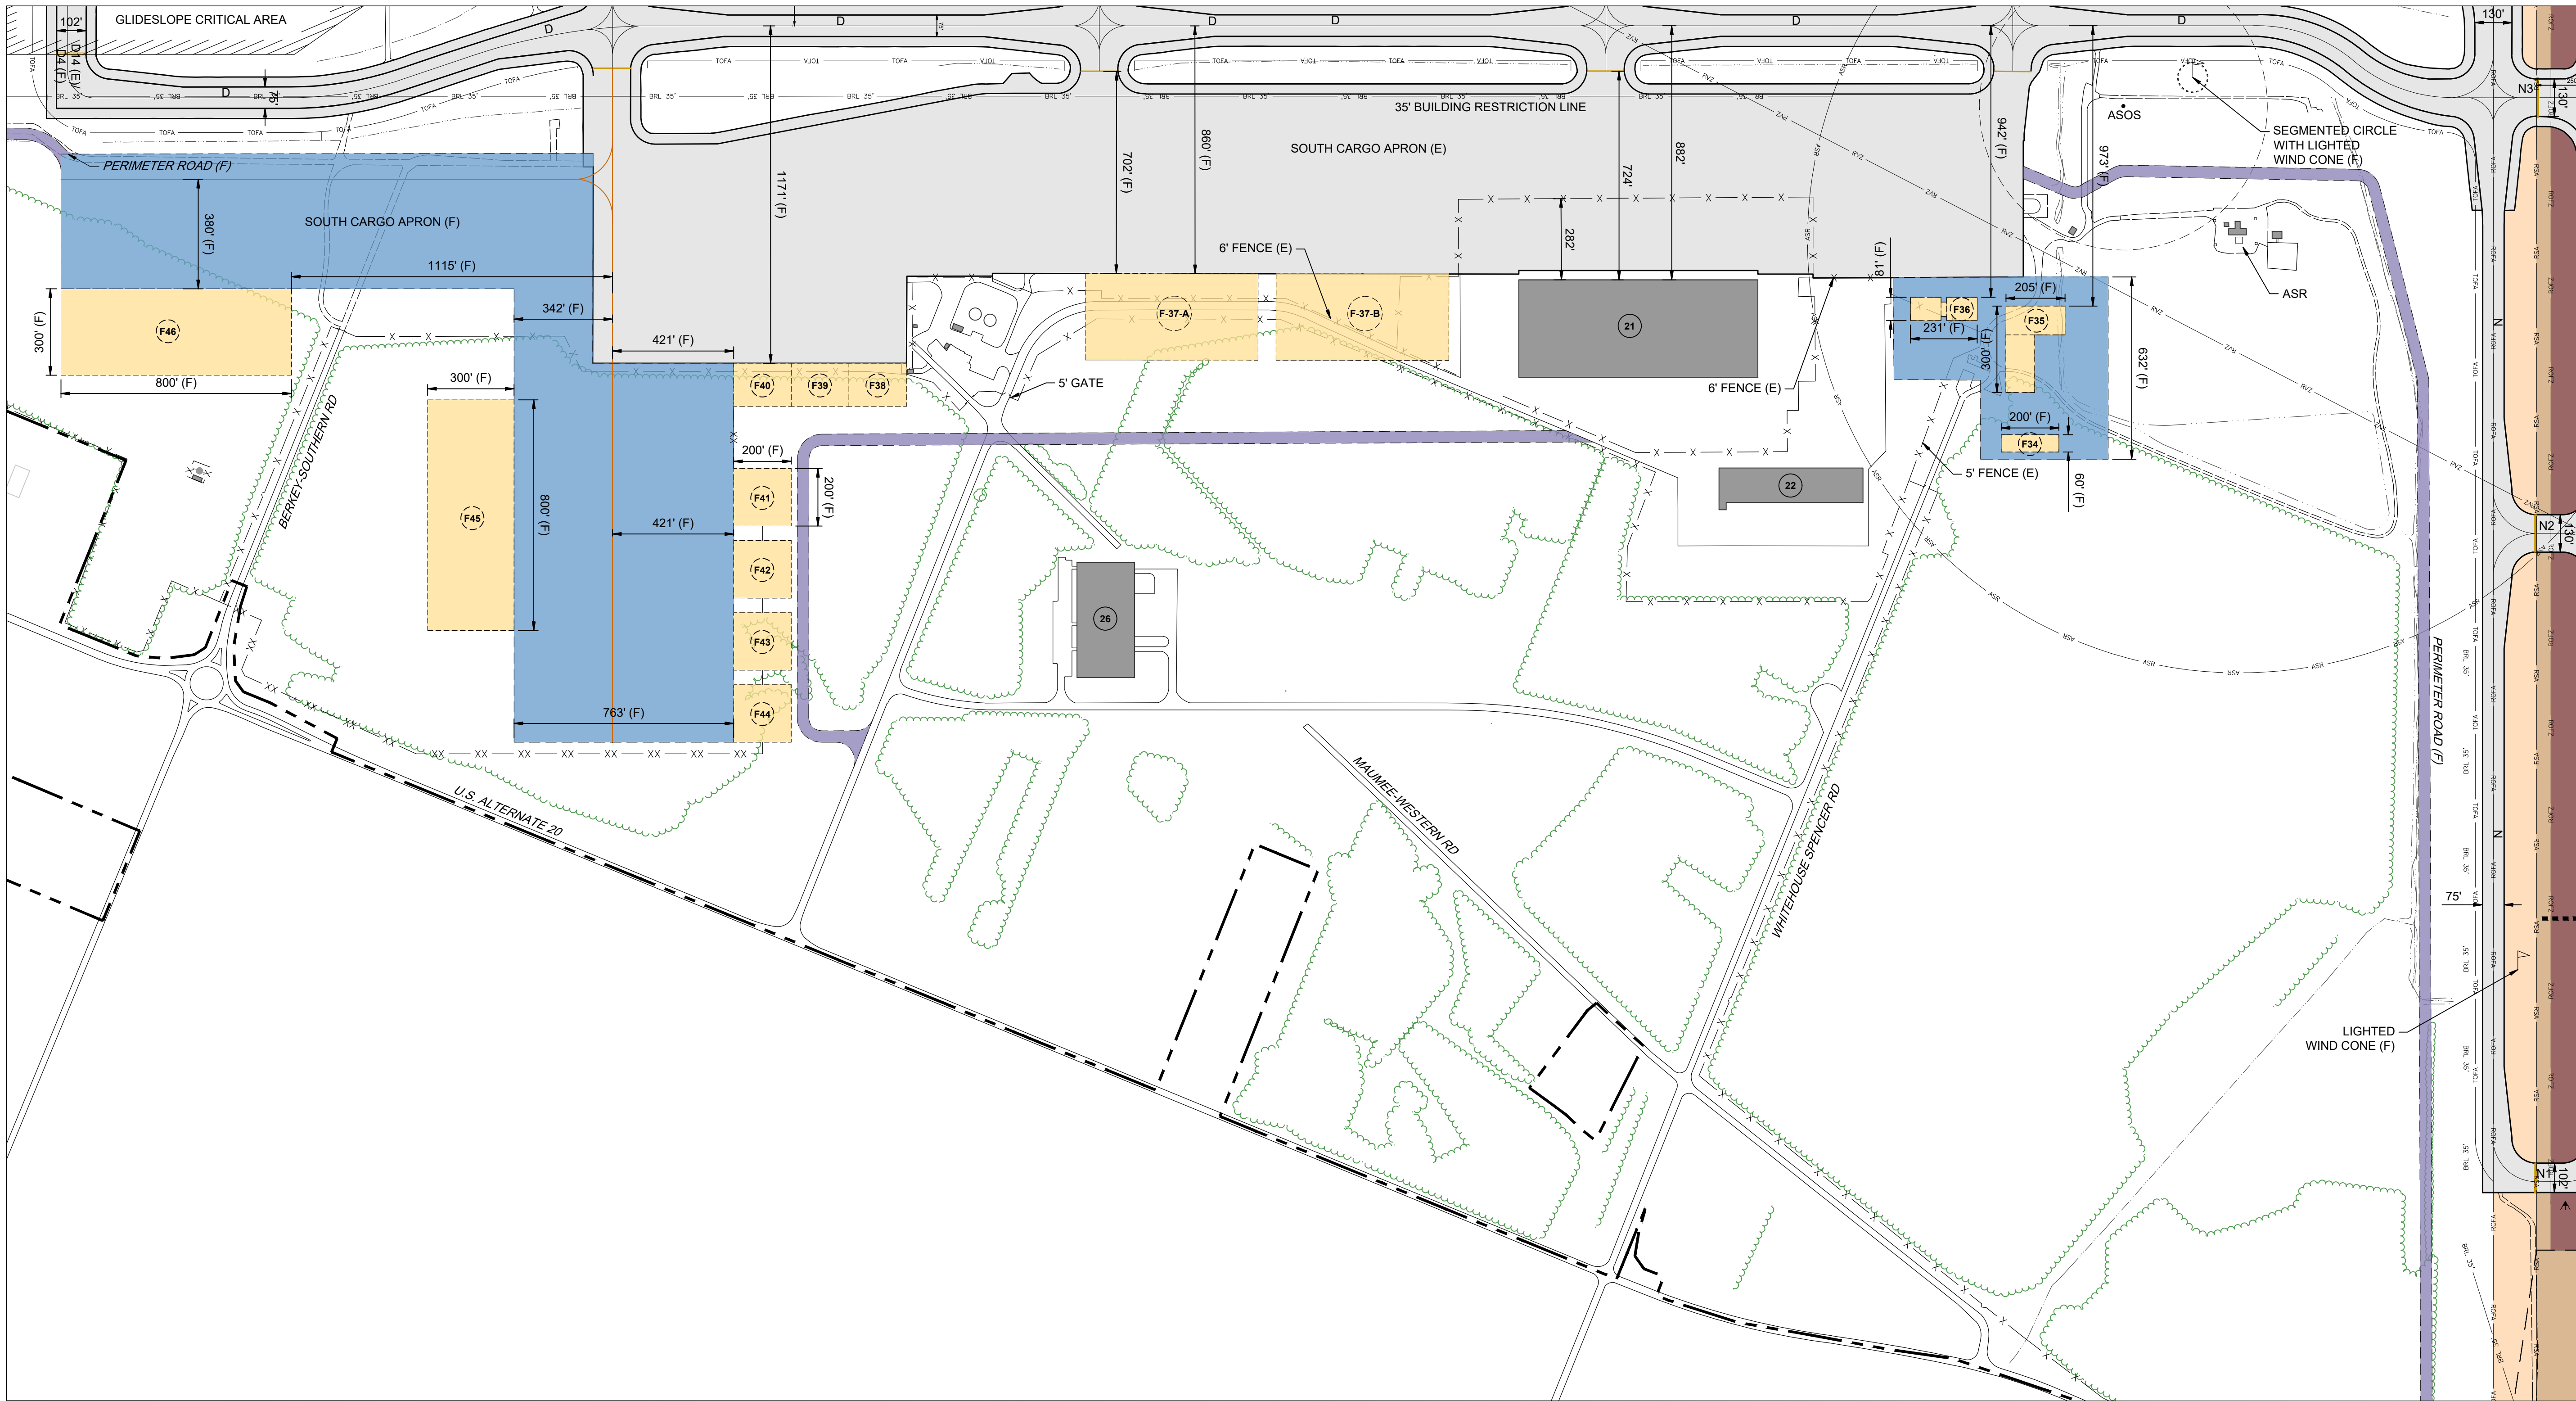

DESCRIPTION	EXISTING	FUTURE
PROPERTY LINE	---	N/A
RUNWAY SAFETY AREA	SOA	N/A
RUNWAY OBJECT FREE AREA	ROFA	N/A
RUNWAY OBSTACLE FREE ZONE	ROFZ	N/A
RUNWAY VISIBILITY ZONE	RVZ	N/A
ASR CRITICAL AREA	ASR	N/A
TAXIWAY OBJECT FREE AREA	TOFA	N/A
BUILDING RESTRICTION LINE	BRL 35'	N/A
PART 77 SURFACE	P77	N/A
AIRFIELD PAVEMENT		
AIRFIELD PAVEMENT TO BE REMOVED	N/A	
BUILDINGS		
ROADWAY/PARKING		

DESCRIPTION	EXISTING	FUTURE
REIL	➔	N/A
PRECISION APPROACH PATH INDICATOR (PAPI)	■ ■ ■ ■	N/A
UNPAVED ROADWAY/PARKING	---	N/A
AIRCRAFT HOLDING POSITION	=====	N/A
PAVEMENT MARKING	---	---
FENCE	- X - X - X -	XX - XX
TREES	🌳	N/A
DRAINAGE DITCH	---	N/A
POWER POLE	●	N/A


NOTE:
PERIMETER FENCE IS 12' CHAIN LINK UNLESS OTHERWISE NOTED.

EXISTING BUILDING LEGEND		
BUILDING NO.	BUILDING DESCRIPTION	ELEVATION HIGHEST POINT (MSL)
21	TRONAIR, INC. HEADQUARTERS/SERVICE CENTER	±732'
22	PINNACLE LOGISTICS, INC. LOGISTICS FACILITY	±712'
26	GUARDIAN MEDICAL, INC./PREFORM TECHNOLOGIES OPERATIONS/LOGISTICS FACILITY	±721'

*±" = HIGHEST POINT ESTIMATED USING GOOGLE EARTH PRO (2023)

FUTURE BUILDING LEGEND		
BUILDING NO.	BUILDING DESCRIPTION	ELEVATION HIGHEST POINT (MSL)
F34	POLICE/OPERATIONS/MAINTENANCE ADMINISTRATION	695'
F35	MAINTENANCE/SNOW REMOVAL EQUIPMENT STORAGE	712'
F36	ARFF	709'
F37-A	CARGO (PREFERRED LOCATION)	722'
F37-B	CARGO (ALTERNATE LOCATION)	722'
F38	MRO	722'
F39	MRO	722'
F40	MRO	722'
F41	HANGAR	720'
F42	HANGAR	718'
F43	HANGAR	718'
F44	HANGAR	718'
F45	CARGO	720'
F46	CARGO	718'

NOTE: FUTURE BUILDING ELEVATIONS ARE ESTIMATED.

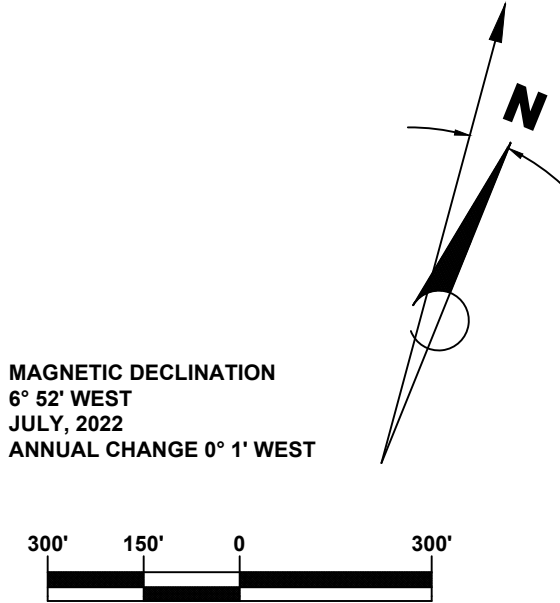

RS&H Ohio, Inc.
670 Morrison Road
Suite 220
Gahanna, Ohio 43230
380-777-6010
www.rsandh.com



EUGENE F KRANZ
TOLEDO EXPRESS
AIRPORT
SWANTON, OHIO

AIRPORT
LAYOUT
PLAN

CONSULTANTS

REVISIONS

NO.	DESCRIPTION	DATE

DATE ISSUED: DECEMBER 2023

REVIEWED BY:

DRAWN BY: CB, TJM

DESIGNED BY: TJM

PROJECT NUMBER
1018-1858-012

© 2023 RS&H, INC.


SHEET TITLE

SOUTHWEST
DEVELOPMENT
AREA PLAN

SHEET NUMBER


8 OF 40

DRAFT

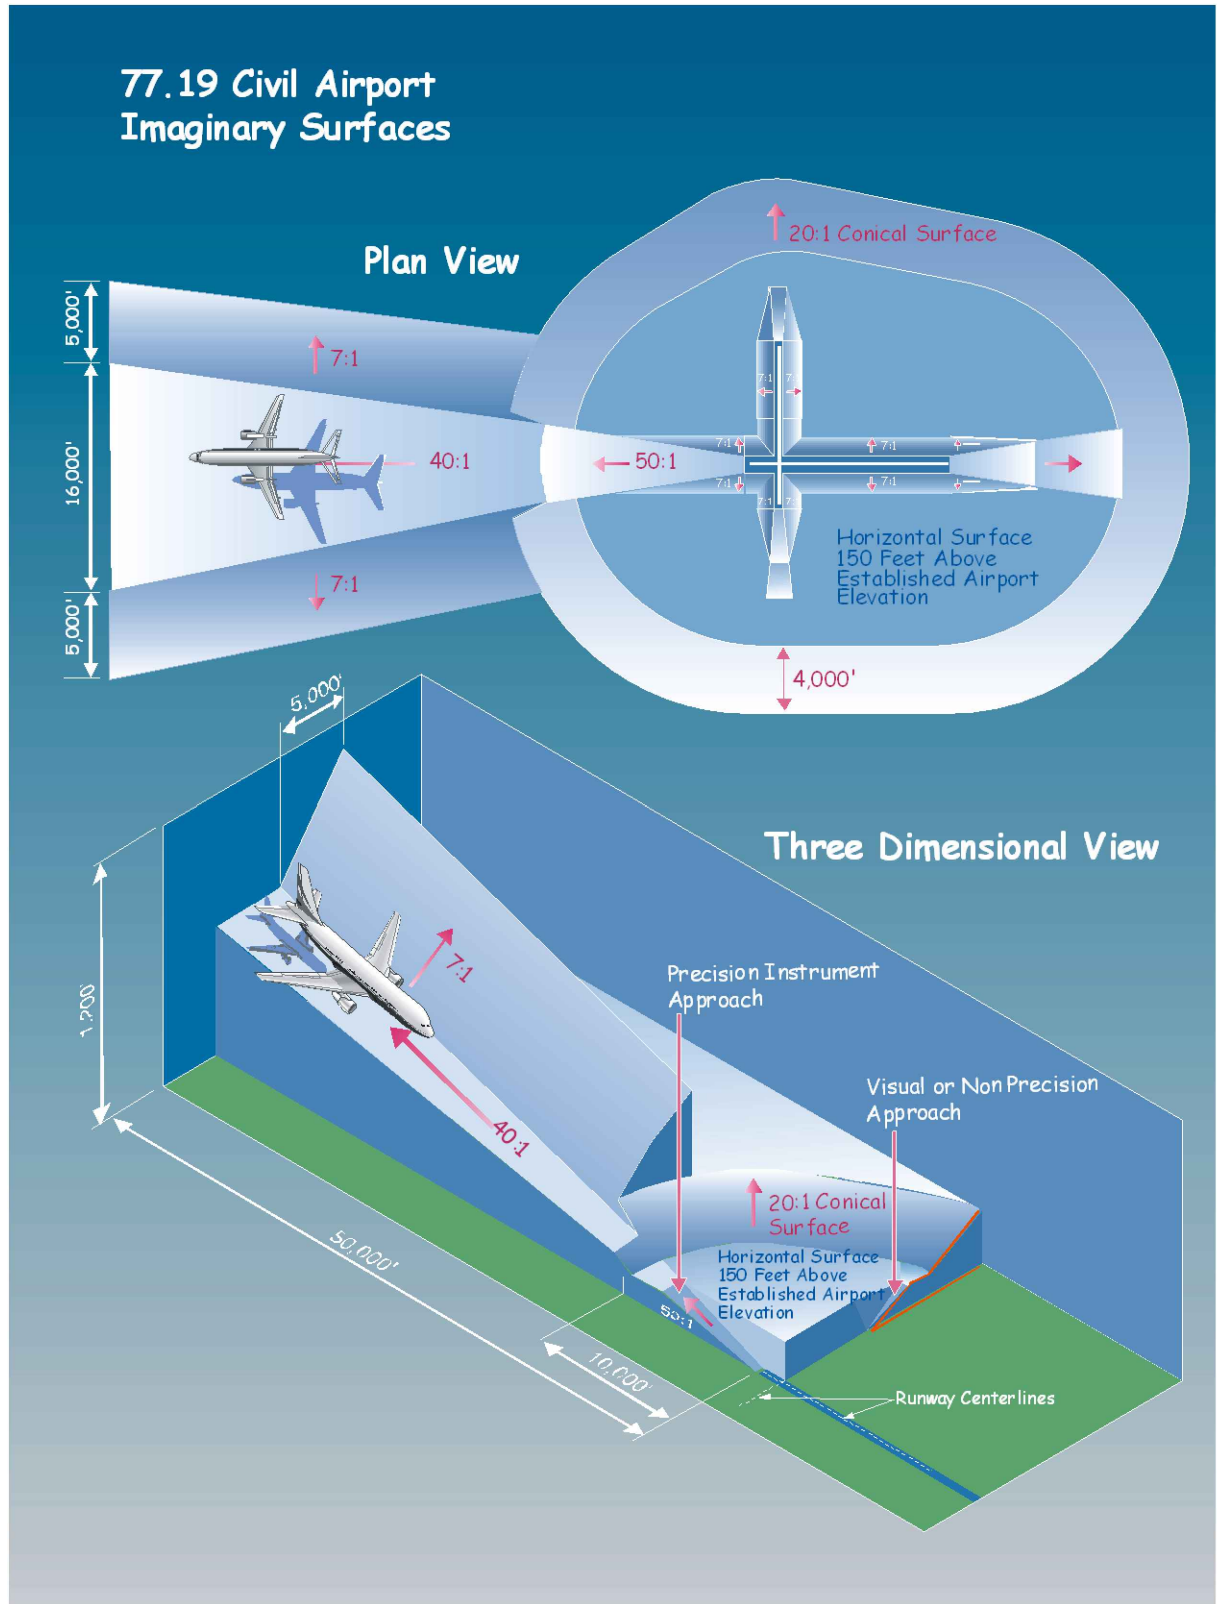

DIM	ITEM	DIMENSIONAL STANDARDS (FEET)					
		VISUAL RUNWAY		NON-PRECISION INSTRUMENT RUNWAY			Precision Instrument Runway
A	WIDTH OF PRIMARY SURFACE AND APPROACH SURFACE AT INNER END	250	500	500	500	1,000	1,000
B	RADIUS OF HORIZONTAL SURFACE	5,000	5,000	5,000	10,000	10,000	10,000
C	APPROACH SURFACE WIDTH AT END	VISUAL APPROACH		NON-PRECISION INSTRUMENT APPROACH			Precision Instrument Runway
		A	B	A	C	D	
D	APPROACH SURFACE LENGTH	5,000	5,000	5,000	10,000	10,000	*
E	APPROACH SLOPE	20:1	20:1	20:1	34:1	34:1	*

A - UTILITY RUNWAYS
B - RUNWAYS LARGER THAN UTILITY
C - VISIBILITY MINIMUMS GREATER THAN 3/4 MILE
D - VISIBILITY MINIMUMS AS LOW AS 3/4 MILE
* - PRECISION INSTRUMENT APPROACH SLOPE IS 50:1 FOR INNER 10,000 FEET AND 40:1 FOR AN ADDITIONAL 40,000 FEET

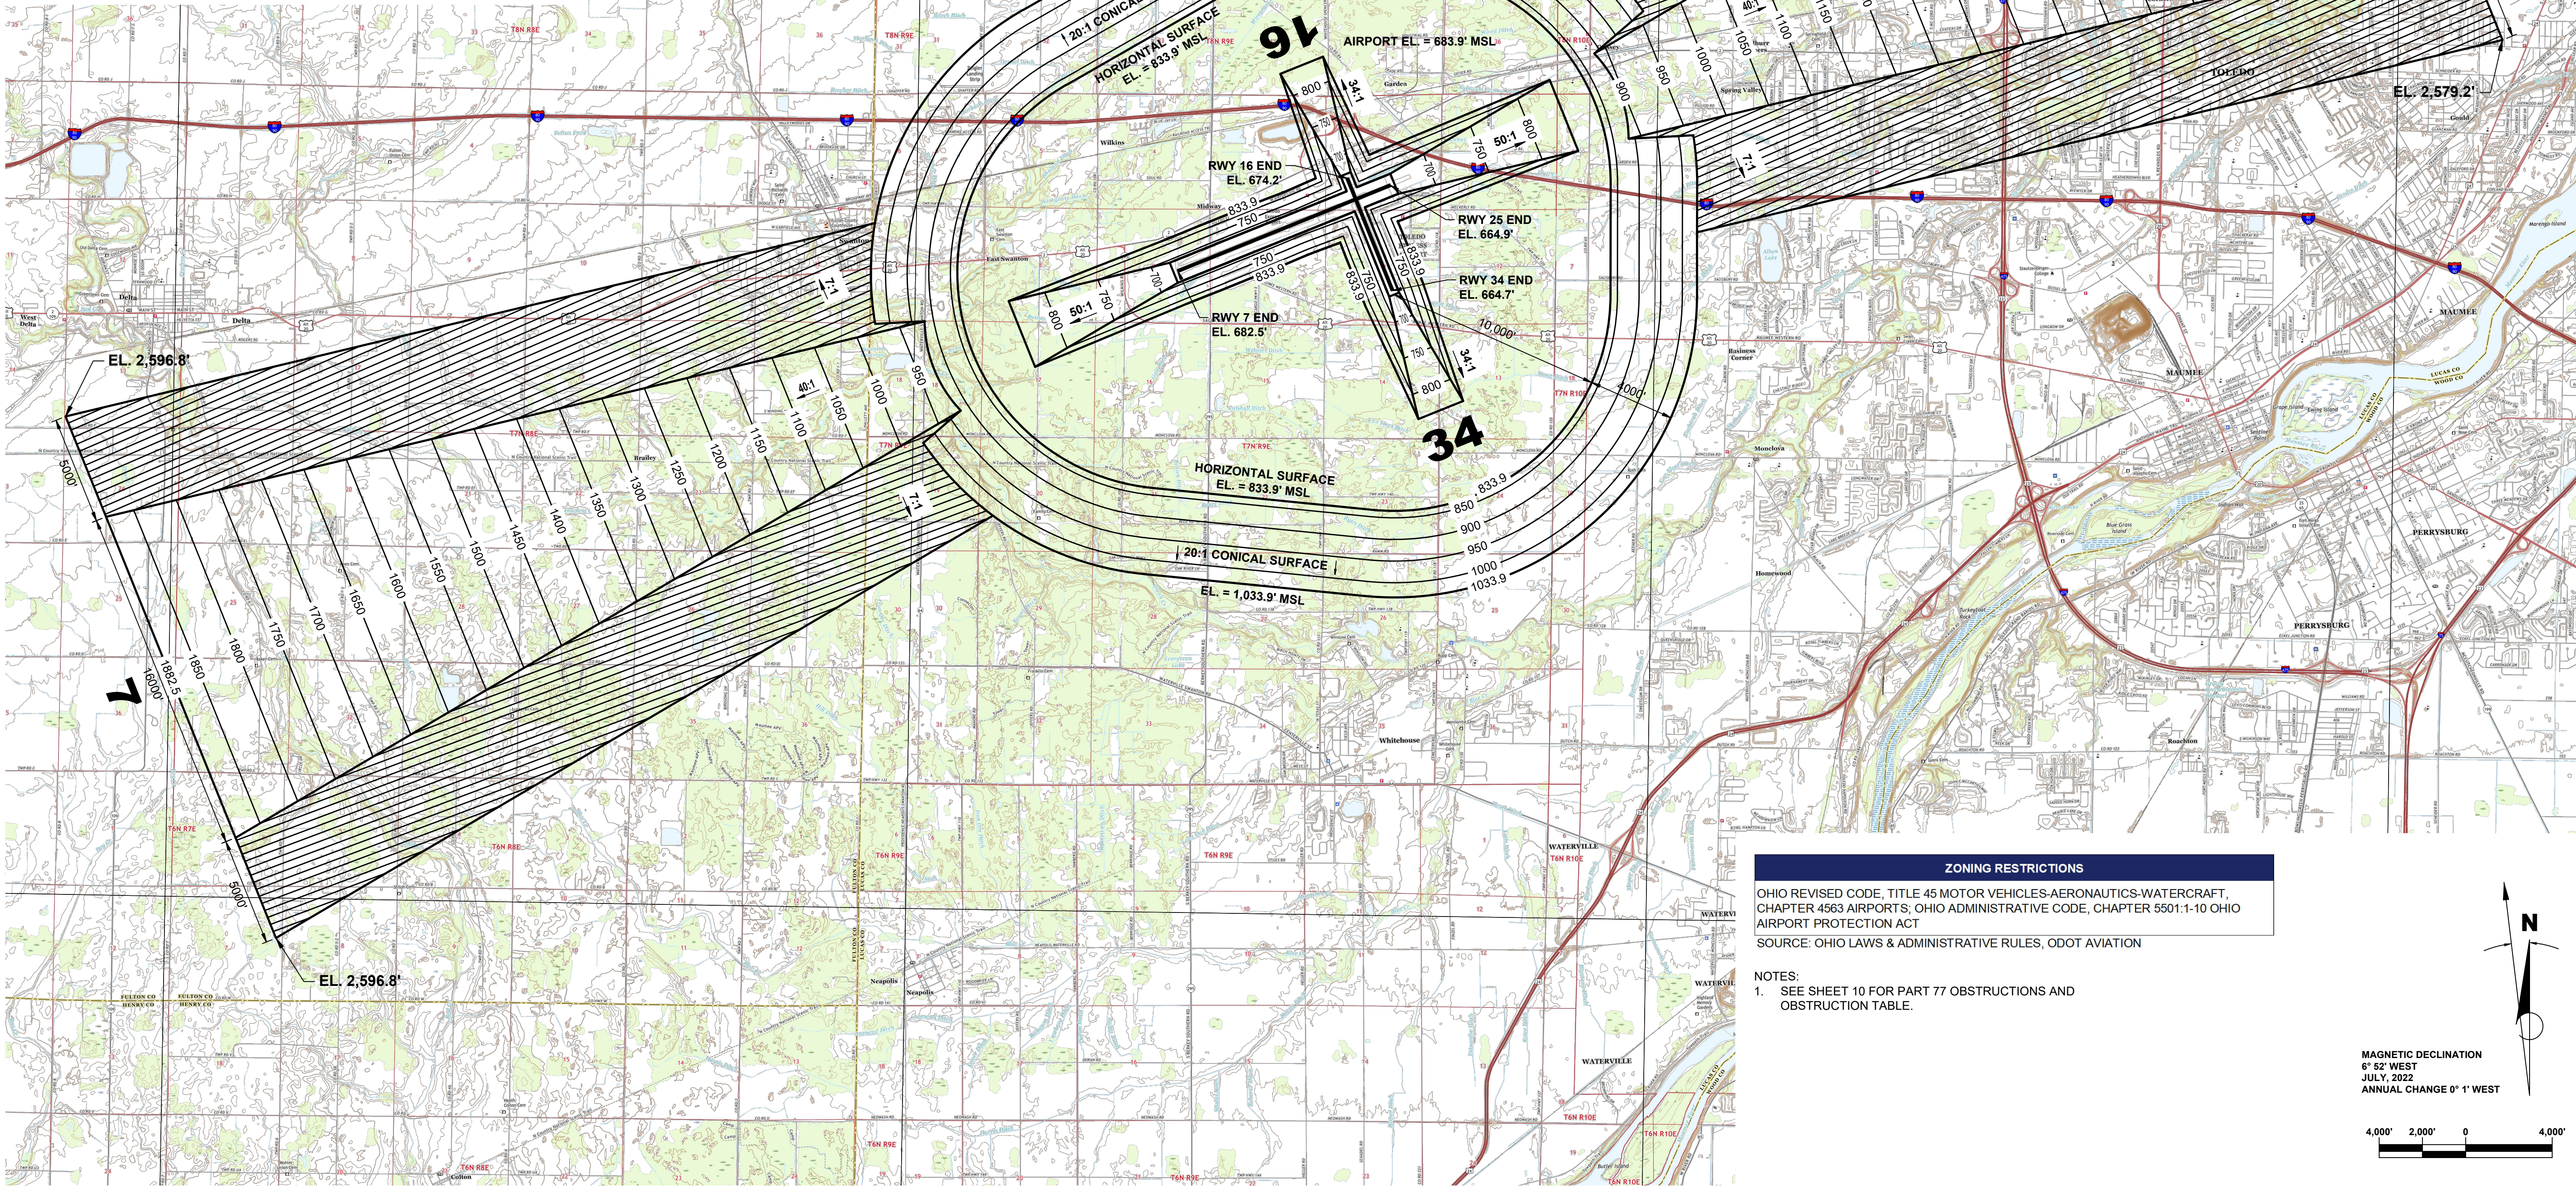

ZONING RESTRICTIONS

OHIO REVISED CODE, TITLE 45 MOTOR VEHICLES-AERONAUTICS-WATERCRAFT, CHAPTER 4563 AIRPORTS; OHIO ADMINISTRATIVE CODE, CHAPTER 5501.1-10 OHIO AIRPORT PROTECTION ACT
SOURCE: OHIO LAWS & ADMINISTRATIVE RULES, ODOT AVIATION

NOTES:
1. SEE SHEET 10 FOR PART 77 OBSTRUCTIONS AND OBSTRUCTION TABLE.



RS&H

RS&H Ohio, Inc.
670 Morrison Road
Suite 220
Gahanna, Ohio 43230
380-777-6010
www.rsandh.com



**EUGENE F KRANZ
TOLEDO EXPRESS
AIRPORT**
SWANTON, OHIO

**AIRPORT
LAYOUT
PLAN**

CONSULTANTS

REVISIONS

NO.	DESCRIPTION	DATE

DATE ISSUED: DECEMBER 2023
REVIEWED BY:
DRAWN BY: CB, TJM
DESIGNED BY: TJM

PROJECT NUMBER
1018-1858-012

© 2023 RS&H, INC.

SHEET TITLE

**AIRPORT
AIRSPACE**

SHEET NUMBER


9 OF 40

DRAFT

OBSTRUCTION TABLE							
OBJECT NO.	OBJECT DESCRIPTION	GROUND SURFACE ELEVATION (FT.)	OBJECT TOP ELEVATION (FT.)	PART 77 SURFACE ELEVATION (FT.)	PART 77 CLEARANCE (+ PENETRATE) (- CLEAR)	PART 77 SURFACE VIOLATION	PROPOSED DISPOSITION
5029	WINDSOCK	±670	675.3	669.5	5.8	PRIMARY	FIXED BY FUNCTION
5030	WINDSOCK	669.5	691.7	672.0	19.7	PRIMARY	FIXED BY FUNCTION
5034	TREE	661.7	749.5	738.4	11.1	TRANSITIONAL	TRIM
5047	TREE	±668	751.1	738.7	12.4	TRANSITIONAL	TRIM
5065	WINDSOCK	±665	669.5	665.4	4.1	TRANSITIONAL	FIXED BY FUNCTION
5103	TREE	677.9	779.4	732.2	47.2	TRANSITIONAL	TRIM
5104	TREE	±684	760.6	732.9	27.6	TRANSITIONAL	TRIM
400632	BUSH	668.0	673.4	670.6	2.9	PRIMARY	TRIM
400648	BUSH	665.7	677.1	675.0	2.2	PRIMARY	TRIM
400649	TREE	663.3	766.0	737.5	28.5	TRANSITIONAL	TRIM
400692	AIRPORT SIGN	667.2	670.7	669.3	1.4	PRIMARY	FIXED BY FUNCTION
400829	TREE	±668	745.6	743.6	2.1	TRANSITIONAL	TRIM
400860	BUILDING	±669	679.0	669.3	9.8	PRIMARY	OBSTRUCTION LIGHT
400958	TREE	±670	725.1	714.4	10.8	TRANSITIONAL	TRIM
406209	AIRPORT SIGN	663.5	668.9	665.9	3.0	PRIMARY	FIXED BY FUNCTION
406237	BUILDING	±683	687.0	681.7	5.4	PRIMARY	OBSTRUCTION LIGHT
406258	TREE	±684	759.6	749.9	9.7	TRANSITIONAL	TRIM
406264	TREE	±685	741.5	740.9	0.6	TRANSITIONAL	TRIM
406268	TREE	±685	745.3	723.7	21.6	TRANSITIONAL	TRIM
406269	TREE	±684	741.4	726.3	15.1	TRANSITIONAL	TRIM
406273	TREE	±684	776.2	745.8	30.4	TRANSITIONAL	TRIM
406276	TREE	±682	778.7	744.3	34.4	TRANSITIONAL	TRIM
406281	TREE	±682	763.3	719.0	44.3	TRANSITIONAL	TRIM
406282	TREE	±682	733.1	719.5	13.6	TRANSITIONAL	TRIM
406295	BUSH	±685	684.5	681.3	3.2	PRIMARY	TRIM
406296	BUSH	675.4	684.5	681.1	3.4	PRIMARY	TRIM
406298	AIRPORT SIGN	681.5	685.3	683.7	1.6	PRIMARY	FIXED BY FUNCTION
406302	AIRPORT SIGN	680.5	684.9	683.1	1.8	PRIMARY	FIXED BY FUNCTION
406303	BUSH	670.6	682.1	681.8	0.3	PRIMARY	TRIM
406304	BUSH	±676	681.1	680.2	0.9	PRIMARY	TRIM
406329	TREE	±684	772.7	771.3	1.4	TRANSITIONAL	TRIM
406332	TREE	690.1	766.8	755.2	11.7	TRANSITIONAL	TRIM
700001	COMMUNICATION TOWER	674.7	865.1	833.9	31.1	INNER HORIZONTAL	OBSTRUCTION LIGHT
700010	TANK	673.0	834.1	833.9	0.2	INNER HORIZONTAL	OBSTRUCTION LIGHT
700039	CONTROL BOX	±679	684.5	676.1	8.4	PRIMARY	OBSTRUCTION LIGHT
700062	ANTENNA ON GLIDESLOPE	665.0	712.3	669.2	43.1	PRIMARY	FIXED BY FUNCTION
700064	WINDSOCK	677.9	688.2	681.9	6.4	PRIMARY	FIXED BY FUNCTION
700109	ANTENNA ON GLIDESLOPE	677.5	728.0	681.7	46.4	PRIMARY	FIXED BY FUNCTION

1. OBSTRUCTION SURVEY COMPLETED BY WOOLPERT, INC. AUGUST 2, 2019.
2. OBJECT NO. IN **BOLD** IS HIGHEST TREETOP WITHIN 200'x200' GRID STARTING AT EACH RUNWAY END.
3. "±" = OBJECT OUTSIDE GROUND SURVEY LIMITS, GROUND SURFACE ELEVATION IS APPROXIMATE.
4. USGS QUADRANGLE BASE MAPS DATED 2019.
5. SEE INNER APPROACH PLAN AND PROFILE SHEETS FOR ADDITIONAL OBSTRUCTIONS.

LEGEND	
DESCRIPTION	SYMBOL
OBSTRUCTION	● 400000

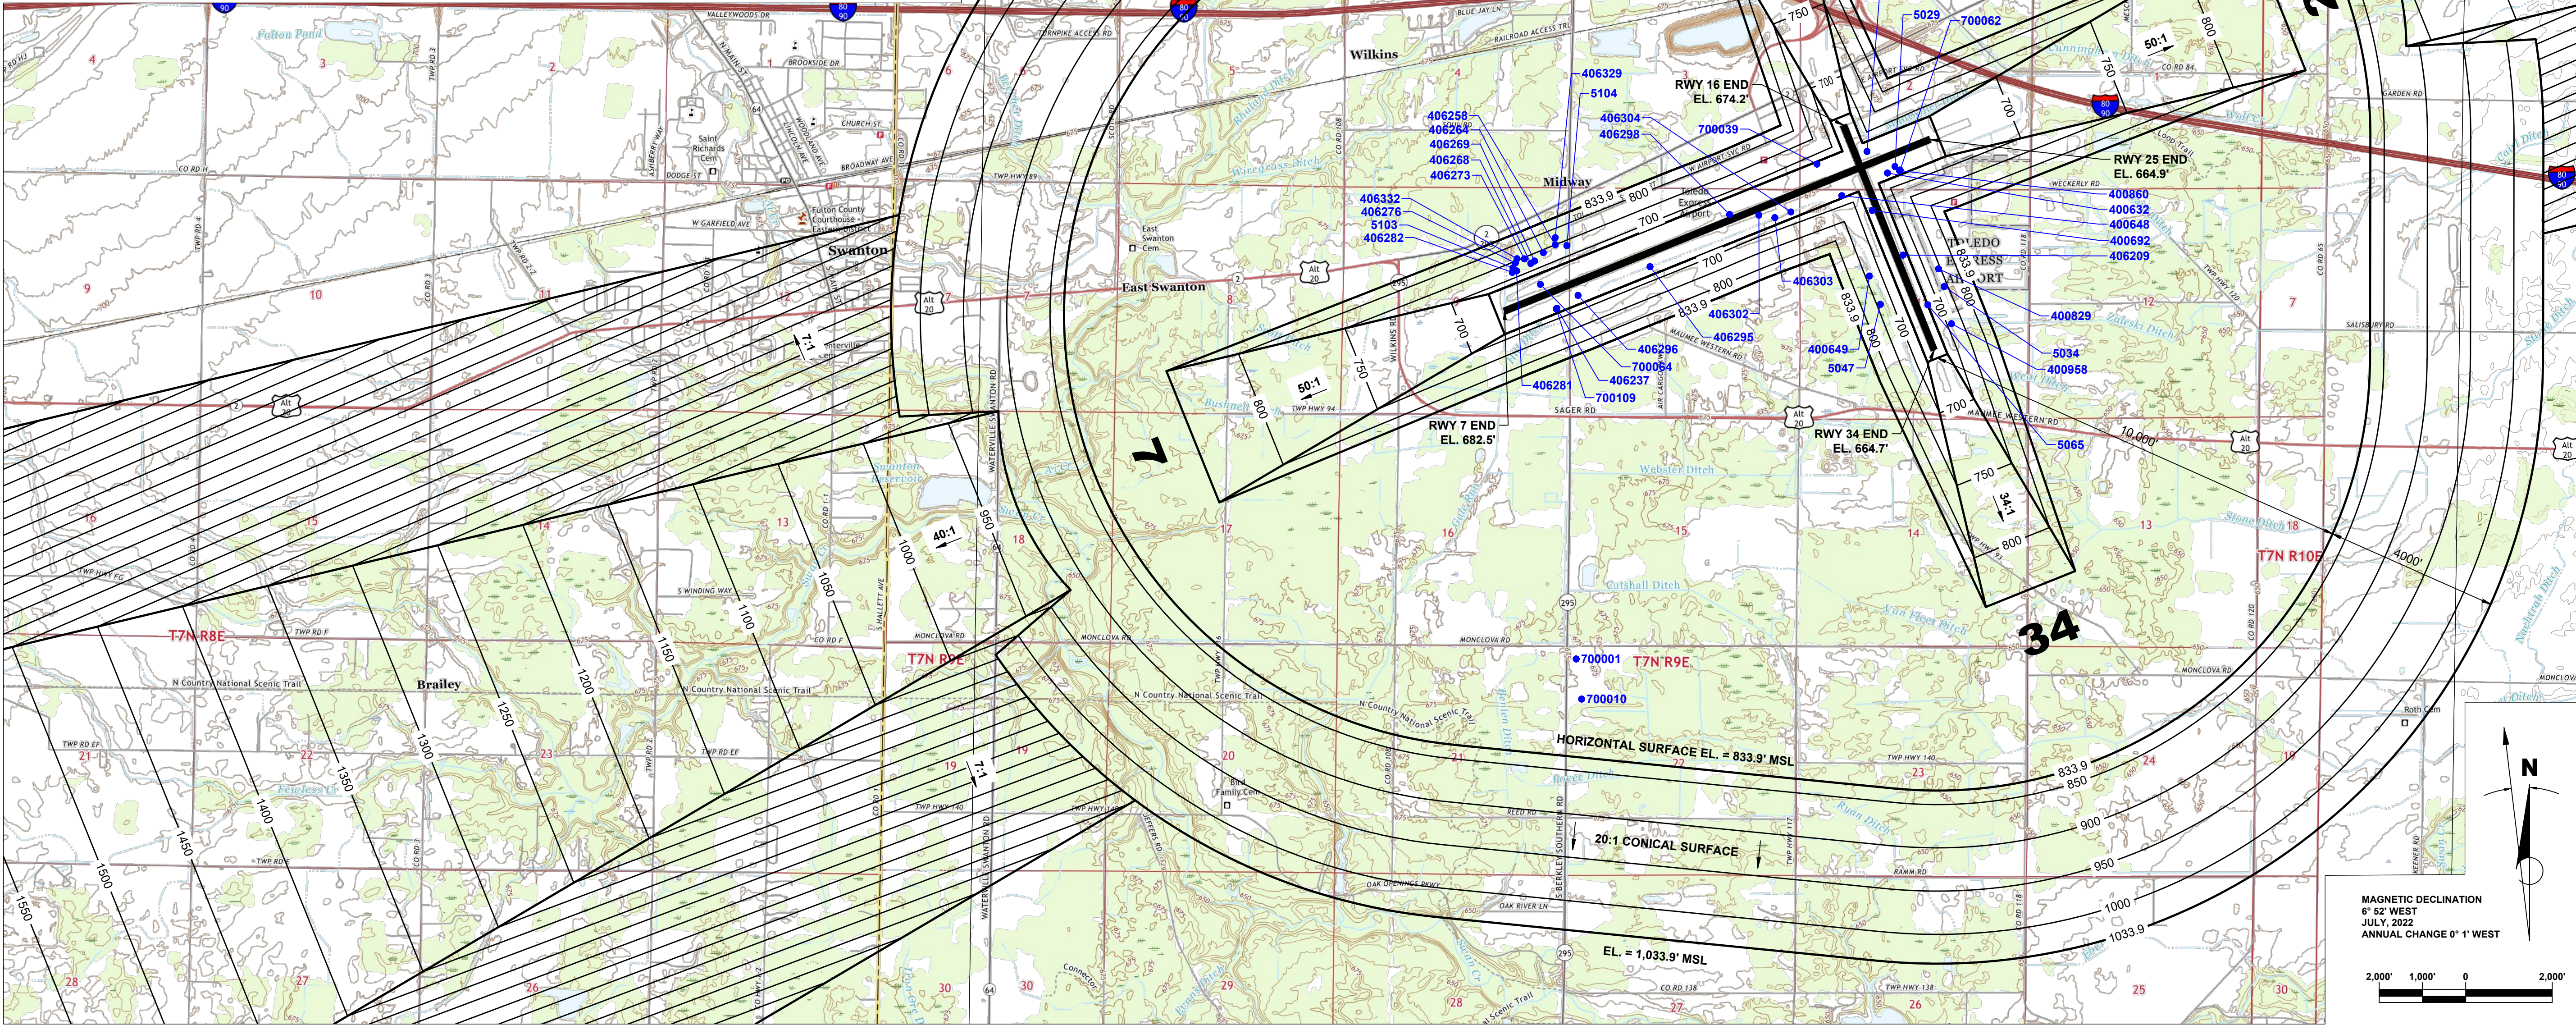



RS&H Ohio, Inc.
670 Morrison Road
Suite 220
Gahanna, Ohio 43230
380-777-6010
www.rsandh.com



EUGENE F KRANZ
TOLEDO EXPRESS
AIRPORT
SWANTON, OHIO

AIRPORT
LAYOUT
PLAN

CONSULTANTS

REVISIONS

NO.	DESCRIPTION	DATE

DATE ISSUED: DECEMBER 2023
REVIEWED BY:
DRAWN BY: CB, TJM
DESIGNED BY: TJM

PROJECT NUMBER
1018-1858-012

© 2023 RS&H, INC.




SHEET TITLE

RUNWAY 7-25
AIRPORT
AIRSPACE
PROFILES

SHEET NUMBER

11 OF 40

DRAFT

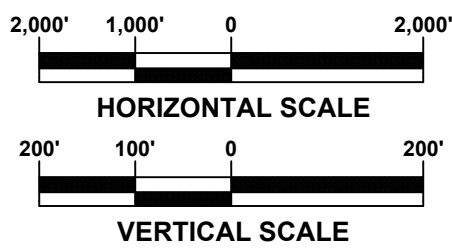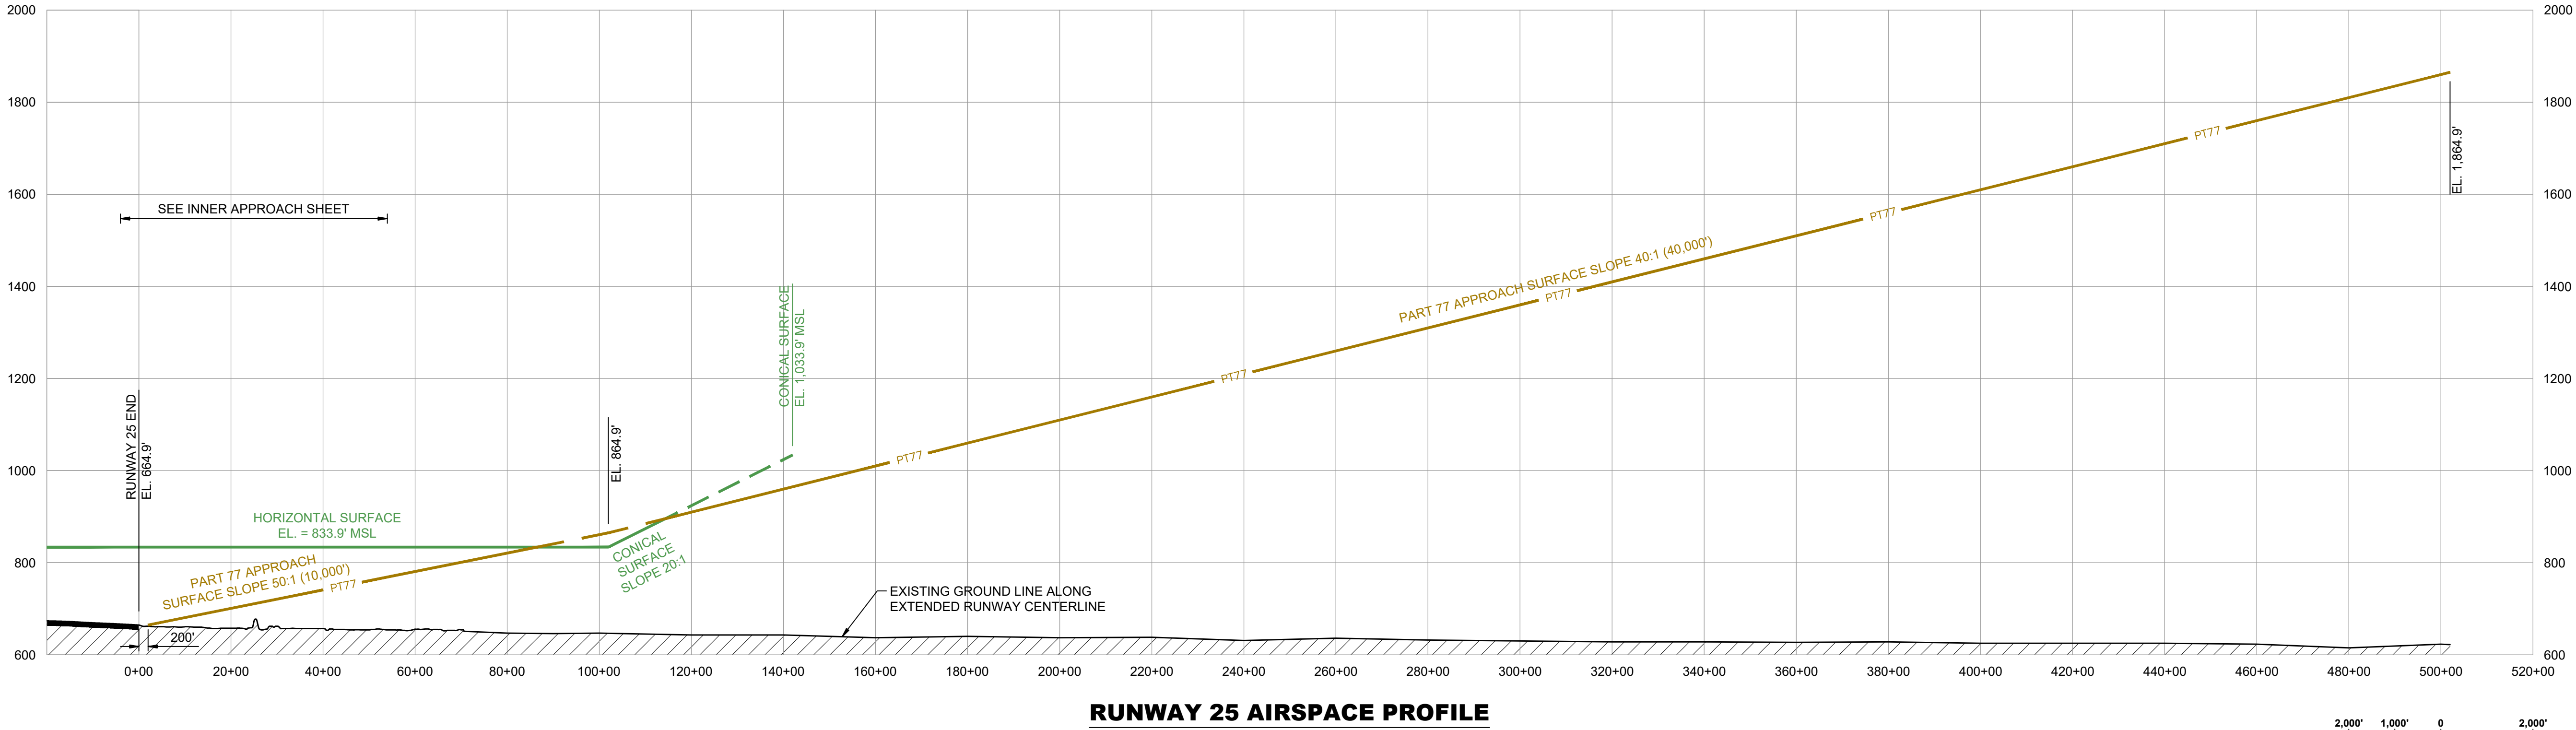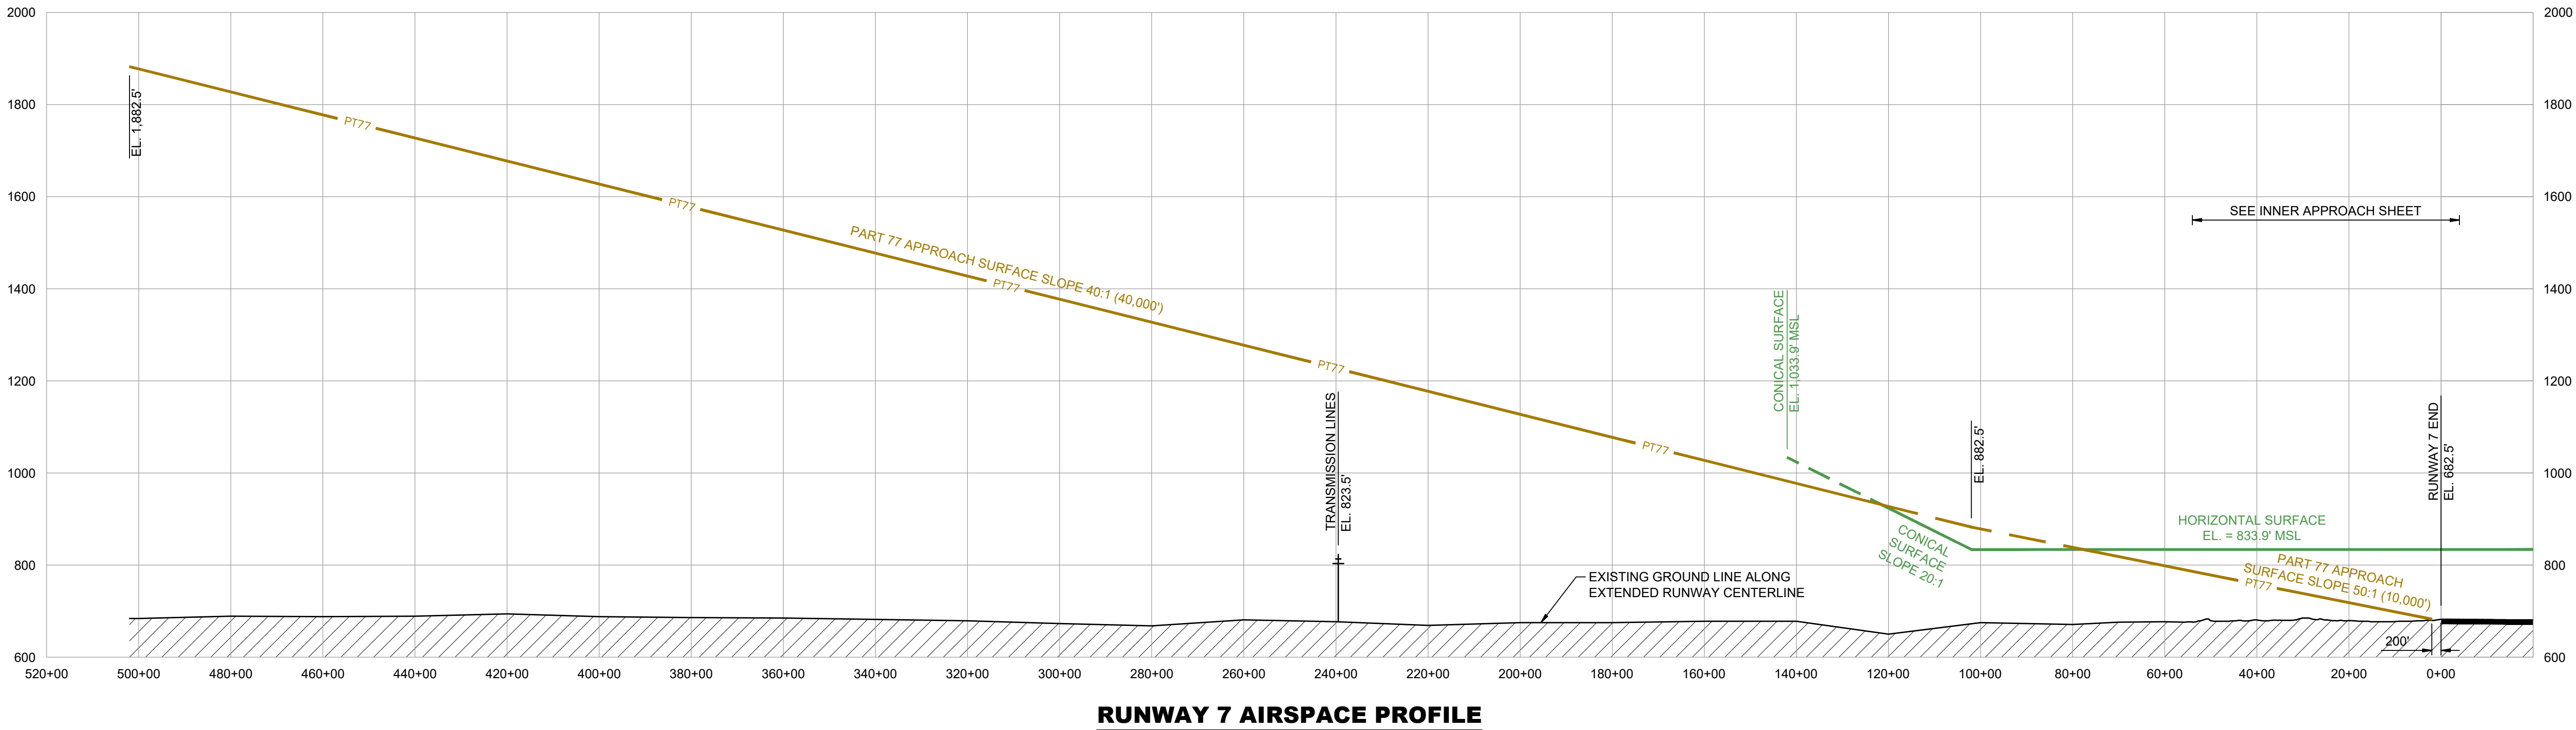



RS&H Ohio, Inc.
670 Morrison Road
Suite 220
Gahanna, Ohio 43230
380-777-6010
www.rsandh.com



EUGENE F KRANZ
TOLEDO EXPRESS
AIRPORT
SWANTON, OHIO

AIRPORT
LAYOUT
PLAN

CONSULTANTS

REVISIONS

NO.	DESCRIPTION	DATE

DATE ISSUED: DECEMBER 2023

REVIEWED BY:

DRAWN BY: CB, TJM

DESIGNED BY: TJM

PROJECT NUMBER
1018-1858-012

© 2023 RS&H, INC.


SHEET TITLE

RUNWAY 16-34
AIRPORT
AIRSPACE
PROFILES


SHEET NUMBER

12 OF 40


DRAFT

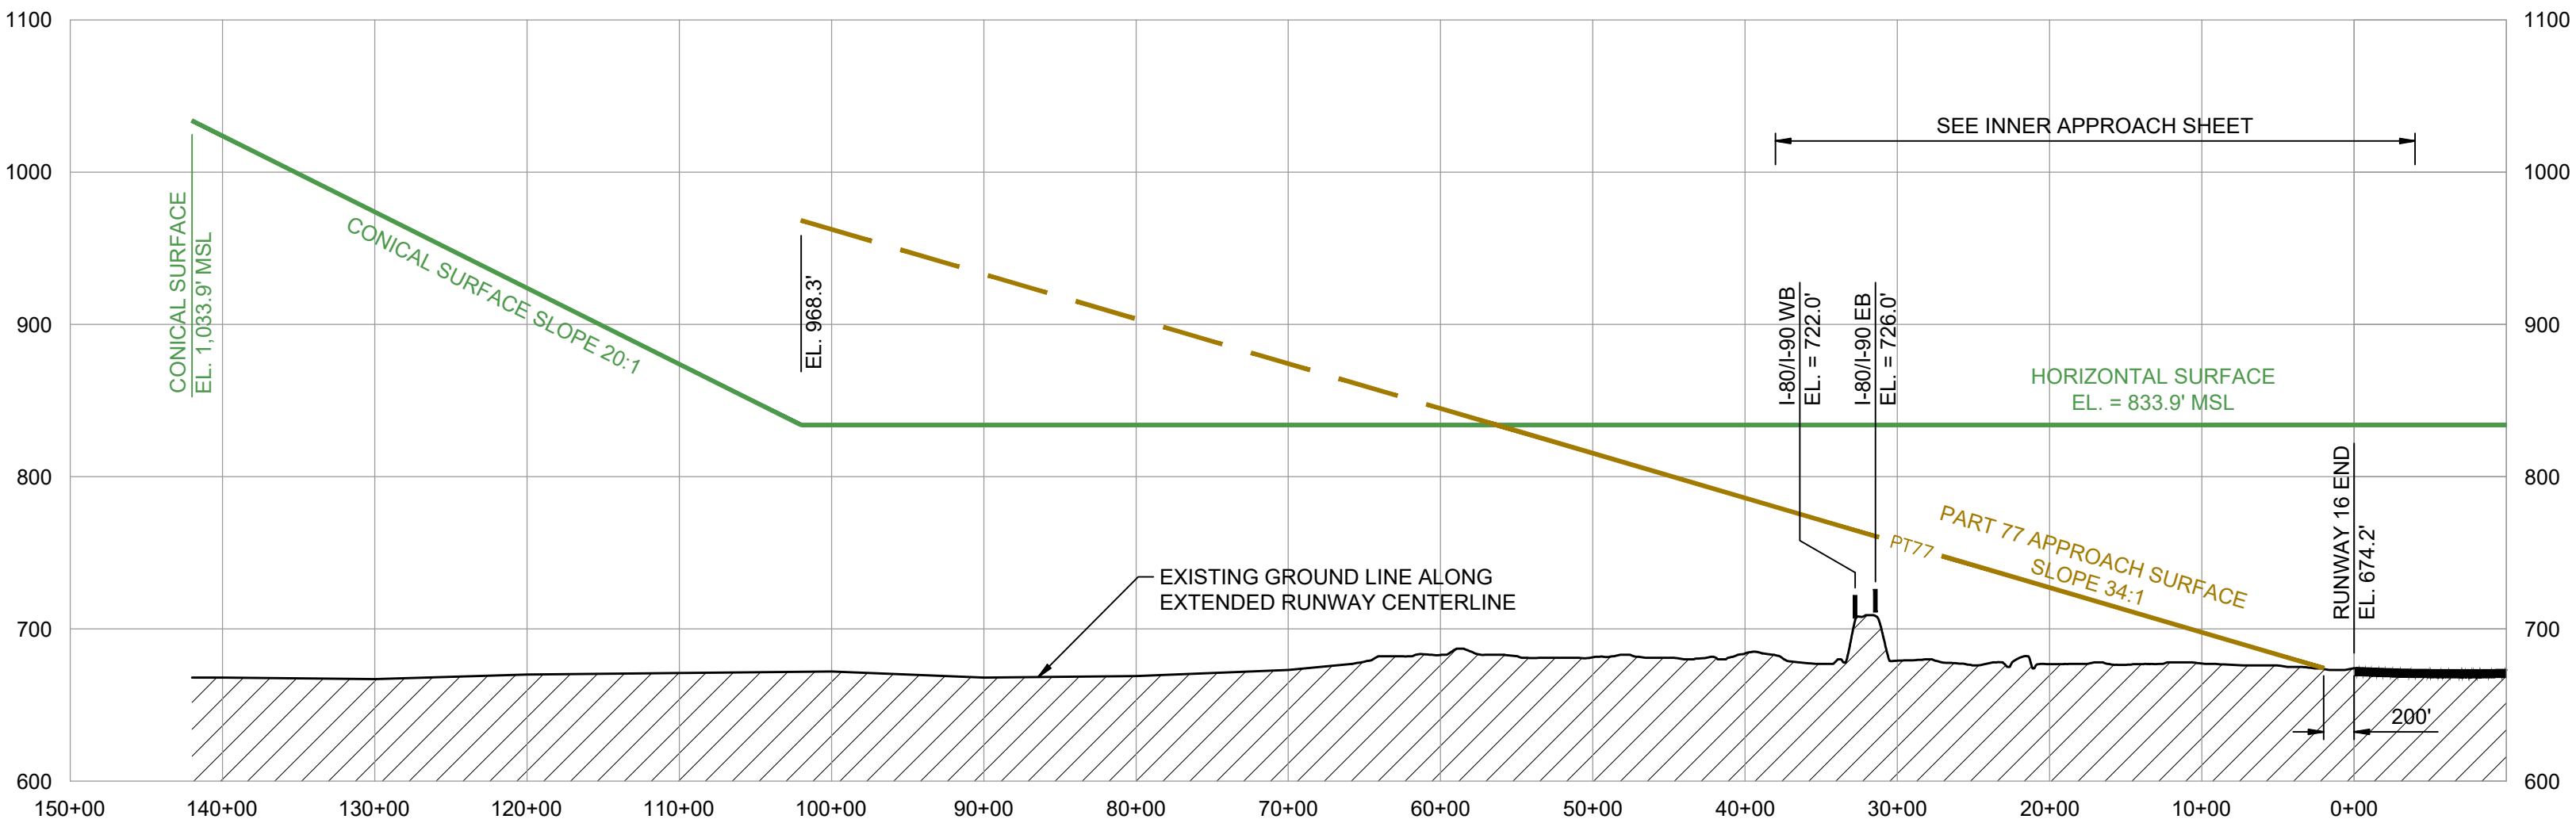

RUNWAY 16 AIRSPACE PROFILE

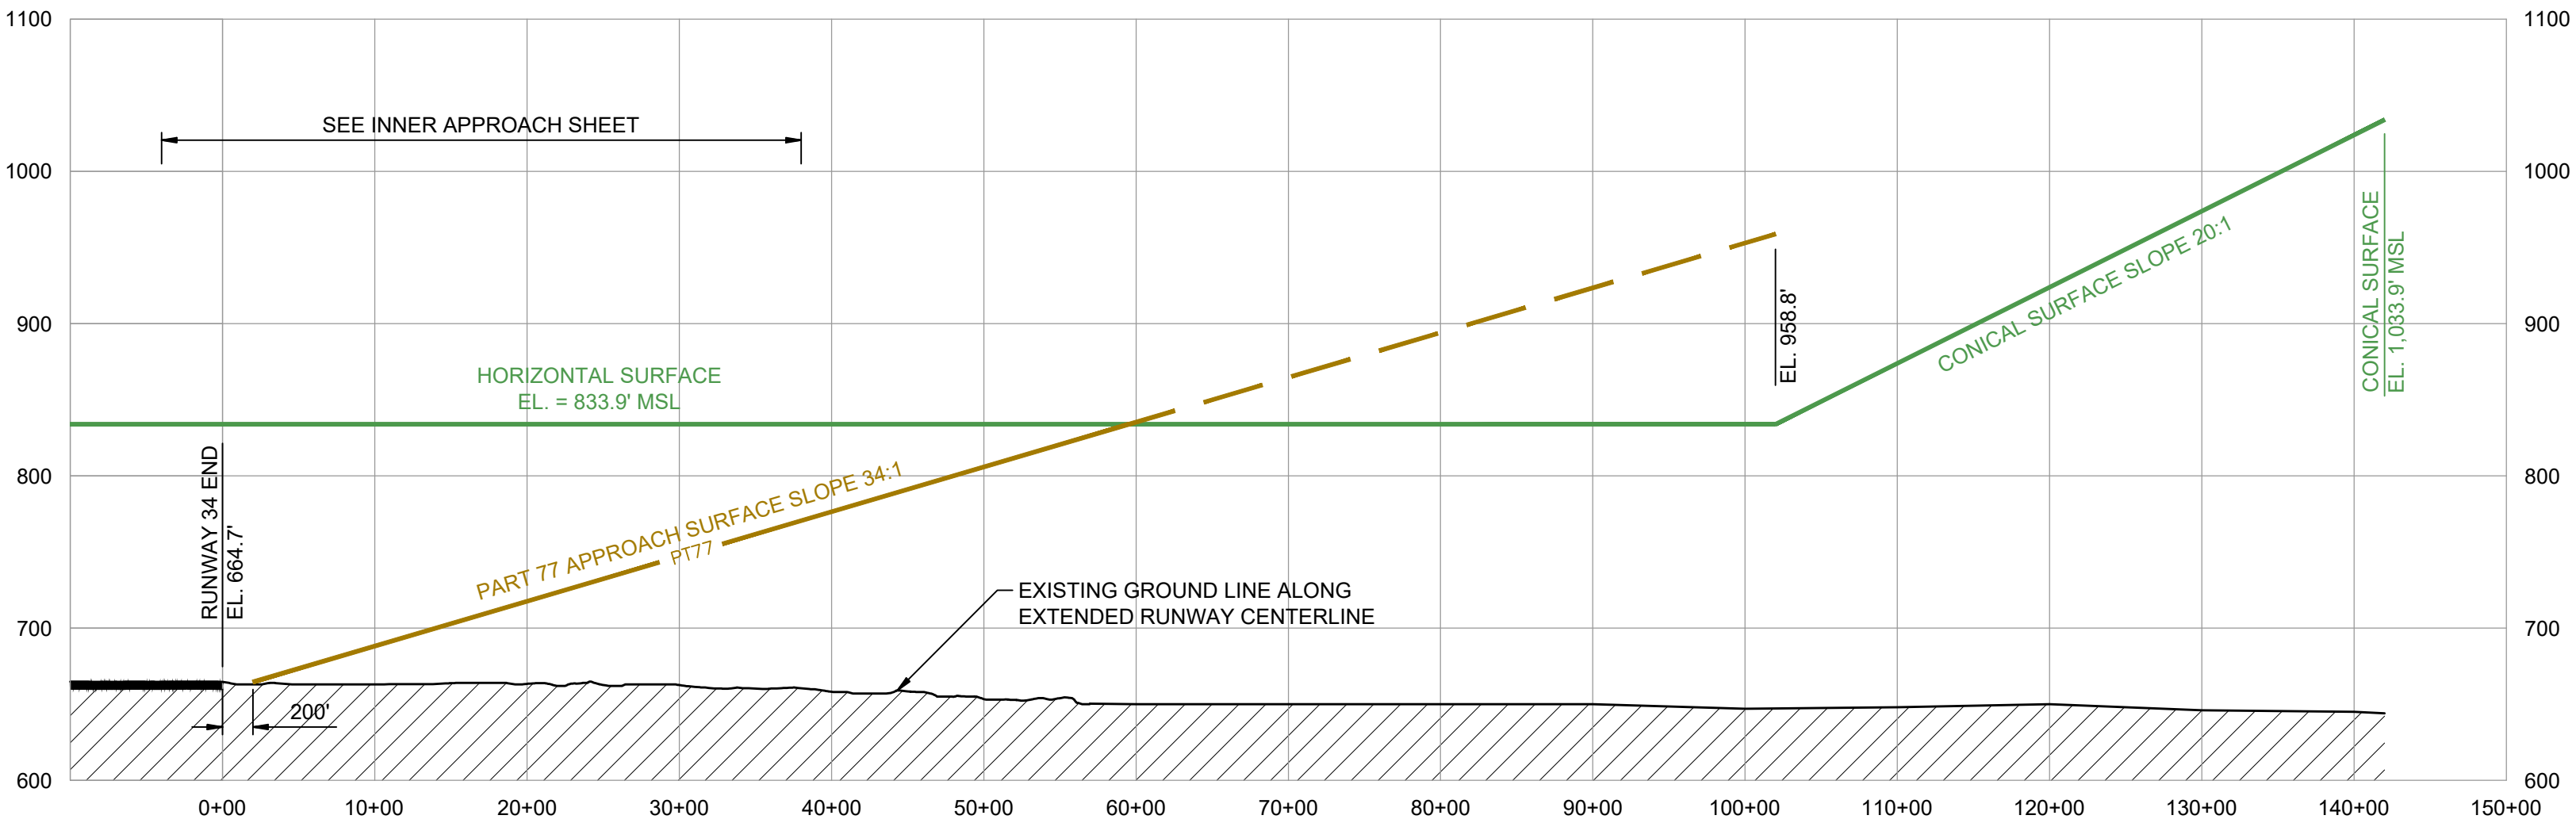

RUNWAY 34 AIRSPACE PROFILE

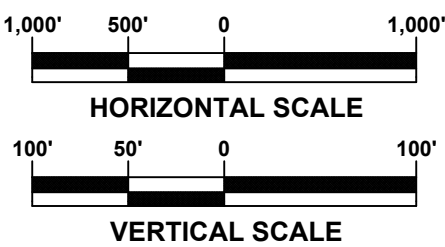



RS&H Ohio, Inc.
670 Morrison Road
Suite 220
Gahanna, Ohio 43230
380-777-6010
www.rsandh.com



EUGENE F KRANZ
TOLEDO EXPRESS
AIRPORT
SWANTON, OHIO

AIRPORT
LAYOUT
PLAN

CONSULTANTS

REVISIONS

NO.	DESCRIPTION	DATE

DATE ISSUED: DECEMBER 2023

REVIEWED BY:

DRAWN BY: CB, TJM

DESIGNED BY: TJM

PROJECT NUMBER
1018-1858-012

© 2023 RS&H, INC.


SHEET TITLE

RUNWAY
CENTERLINE
PROFILES


SHEET NUMBER

13 OF 40

DRAFT

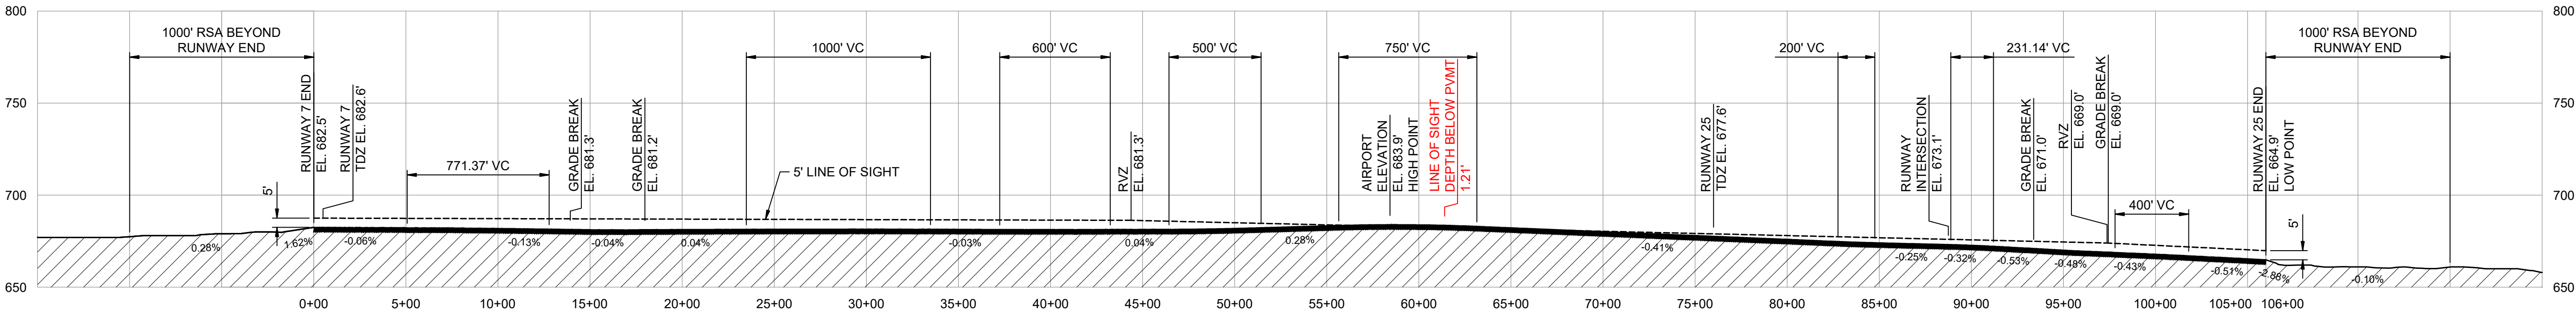


RUNWAY 7-25 CENTERLINE PROFILE

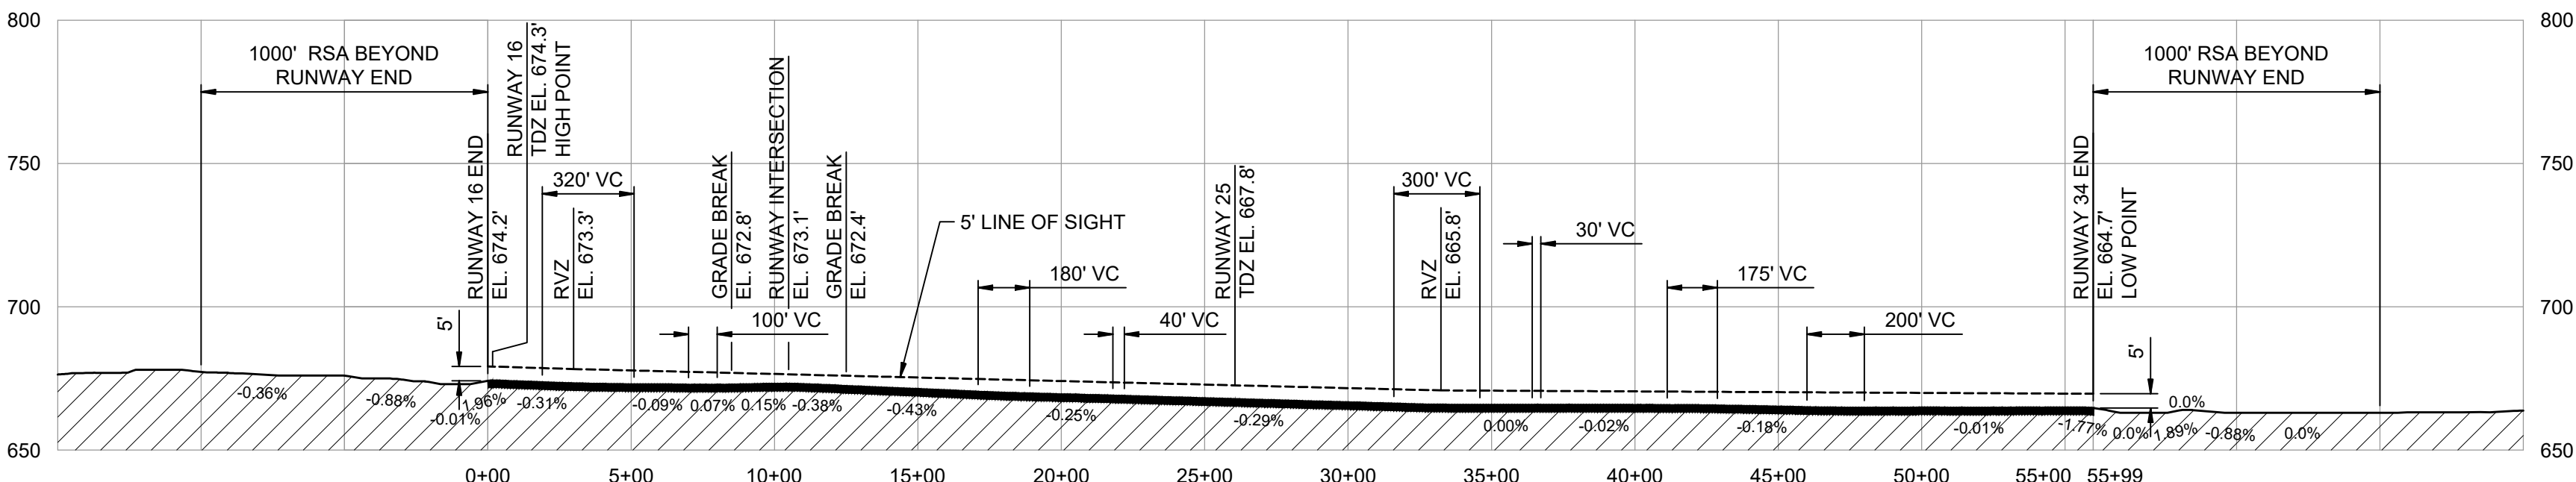

RUNWAY 16-34 CENTERLINE PROFILE

- NOTES:
- SEE SHEET 10 FOR PART 77 OBSTRUCTIONS AND OBSTRUCTION TABLE.
 - RUNWAY AND RUNWAY SAFETY AREA GRADIENTS AND VERTICAL CURVES HAVE BEEN ESTIMATED AND SHOULD BE USED FOR PLANNING PURPOSES ONLY.
 - RUNWAY 7-25 DOES NOT MEET LINE OF SIGHT REQUIREMENTS.

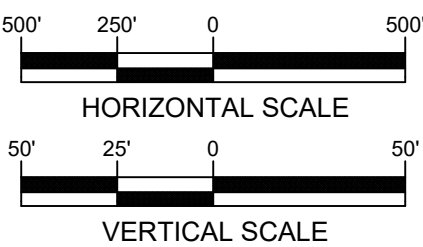



**AIRPORT
LAYOUT PLAN**

CONSULTANTS

REVISIONS

NO.	DESCRIPTION	DATE

DATE ISSUED: DECEMBER 2023

REVIEWED BY:

DRAWN BY: CB, TJM

DESIGNED BY: TJM

PROJECT NUMBER
1018-1858-012



© 2023 RS&H, INC.

SHEET TITLE
INNER PORTION
OF THE
APPROACH
SURFACE
RUNWAY 7

SHEET NUMBER

14 OF 40

DRAFT

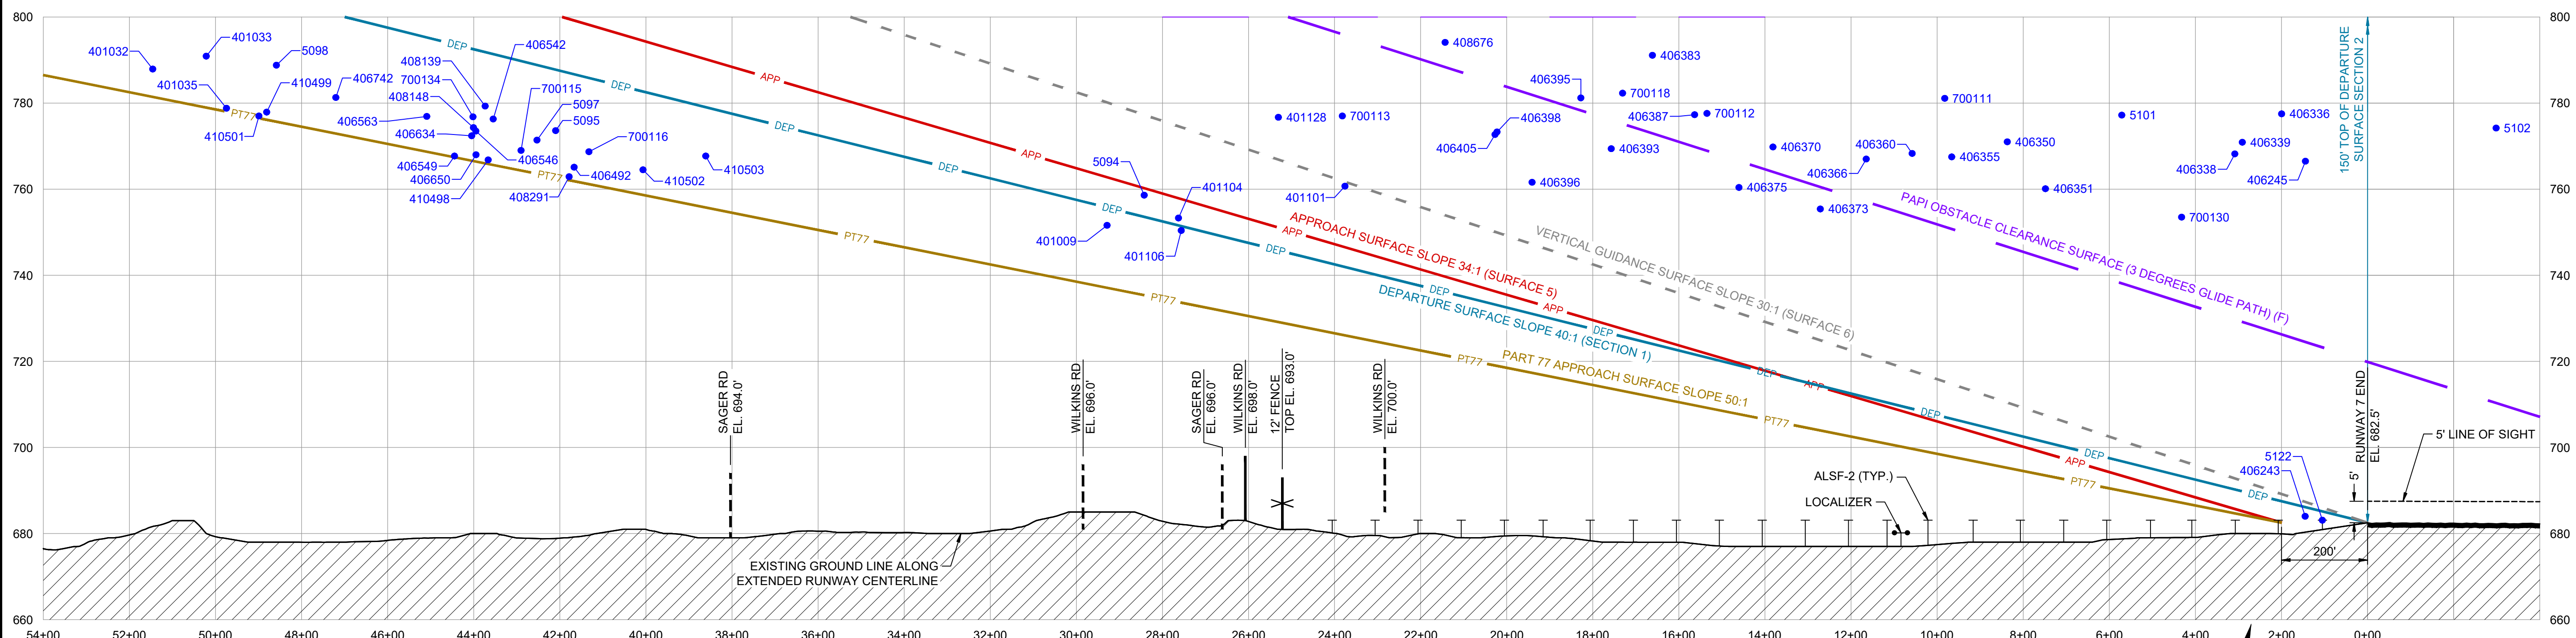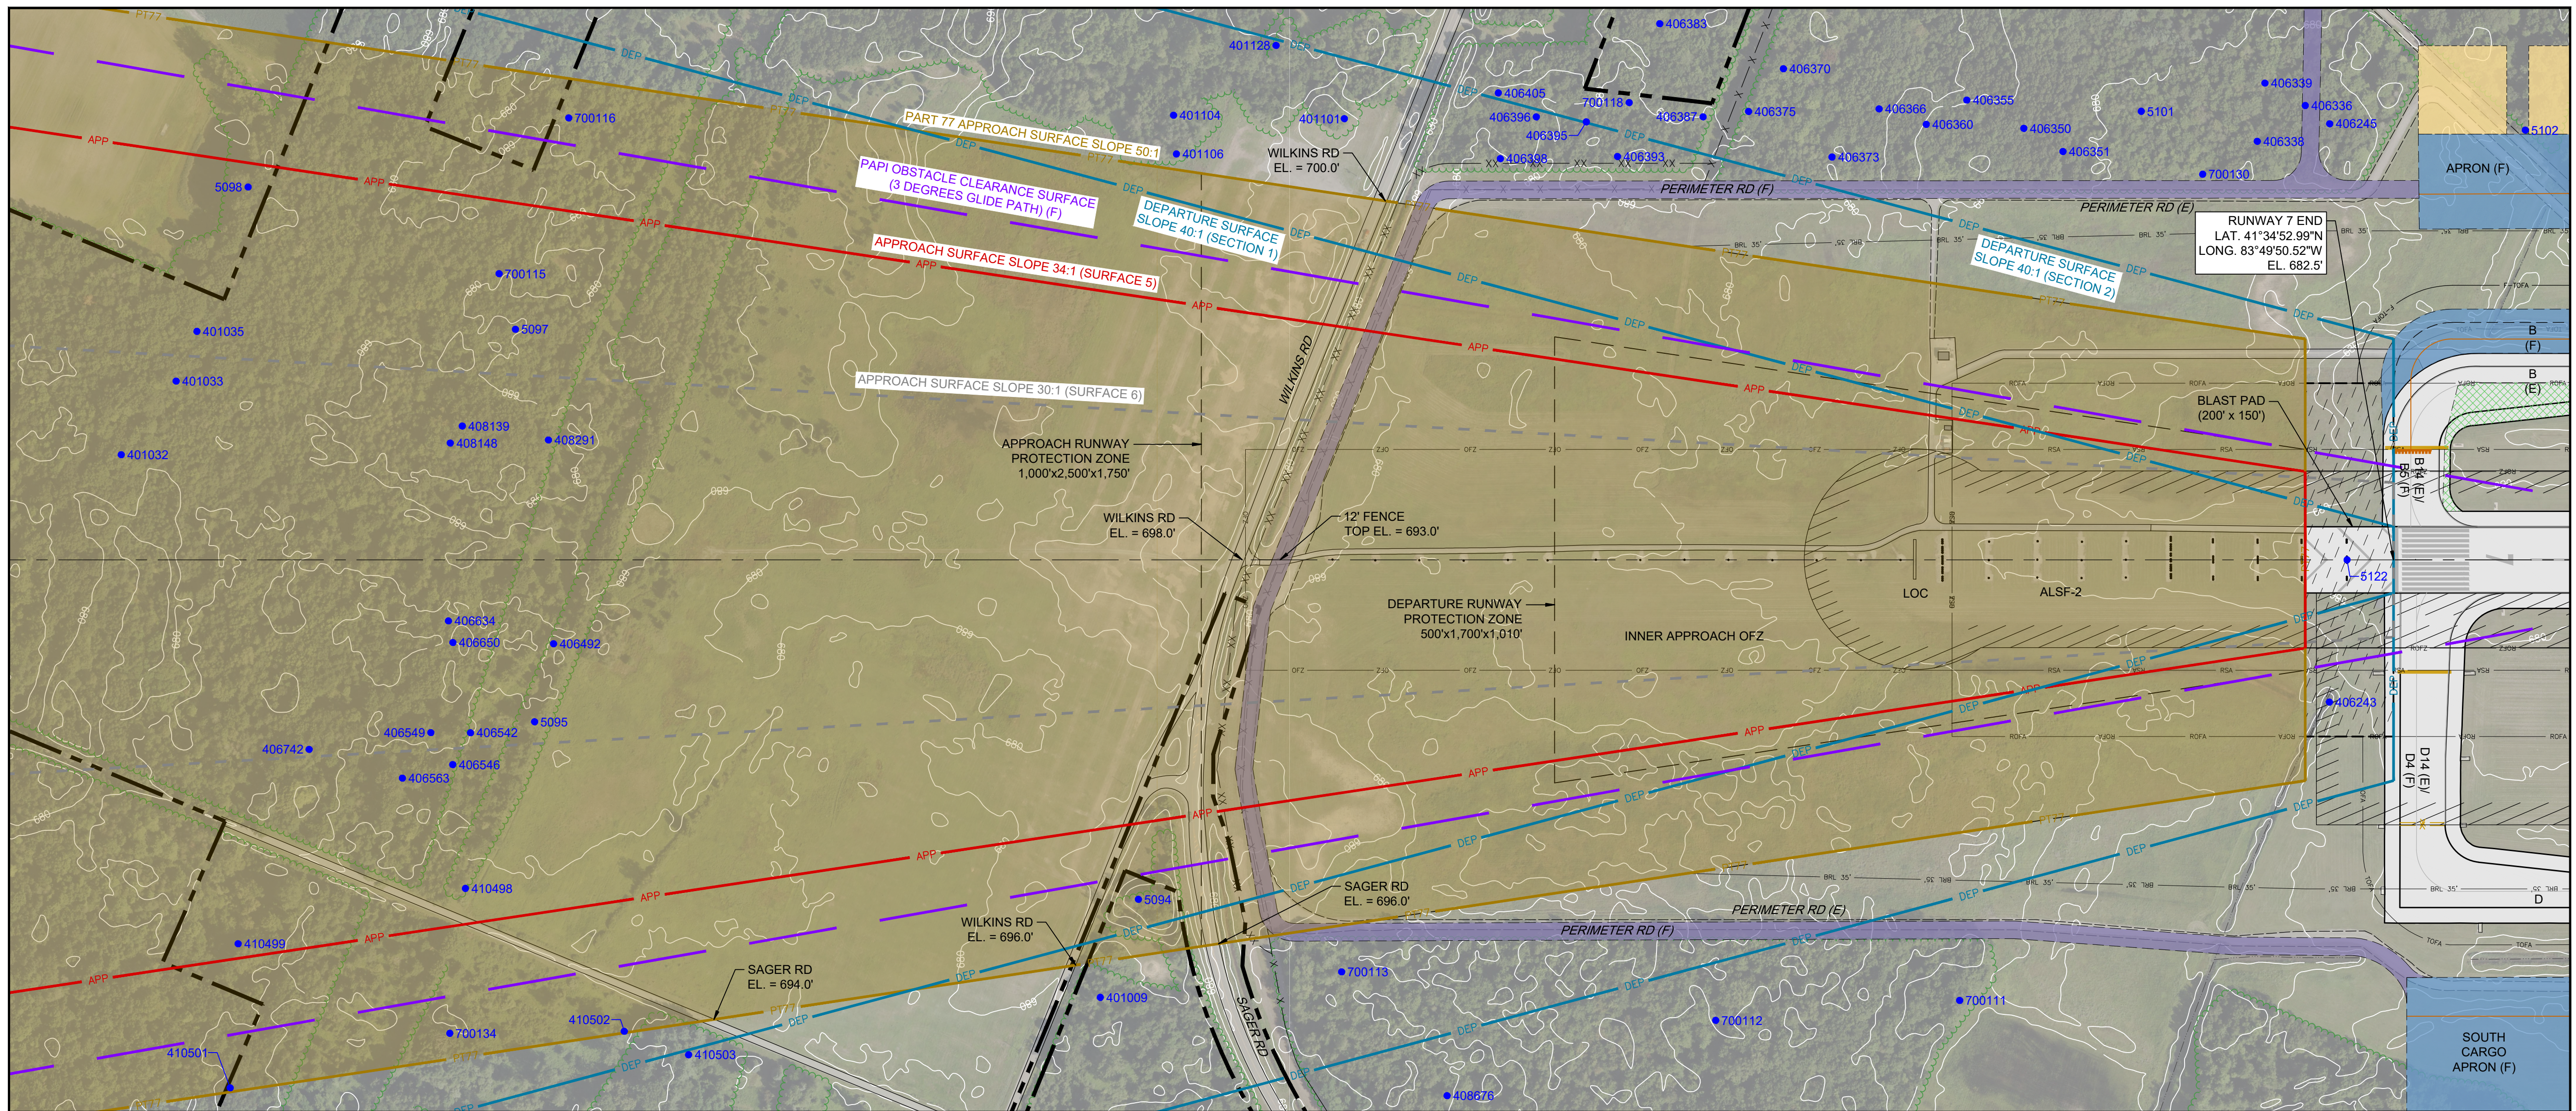


DESCRIPTION	EXISTING	FUTURE
PROPERTY LINE	---	N/A
PART 77 SURFACE	PT77	N/A
APPROACH SURFACE	APP	N/A
DEPARTURE SURFACE	DEP	N/A

DESCRIPTION	EXISTING	FUTURE
PAPI OBSTACLE CLEARANCE SURFACE	N/A	---
VERTICAL GUIDANCE SURFACE	---	N/A
OBSTRUCTION	● 400000	N/A

- NOTES:
- ROADWAY ELEVATIONS INCLUDE TRAVERSEWAY ADJUSTMENT (23' RAILROADS | 17' HIGHWAYS | 15' PUBLIC ROADS | 10' PRIVATE ROADS).
 - SEE SHEET 16 FOR OBSTRUCTION TABLE.
 - PERIMETER FENCE IS 12' CHAIN LINK UNLESS OTHERWISE NOTED.

MAGNETIC DECLINATION
6° 52' WEST
JULY 2022
ANNUAL CHANGE 0° 1' WEST

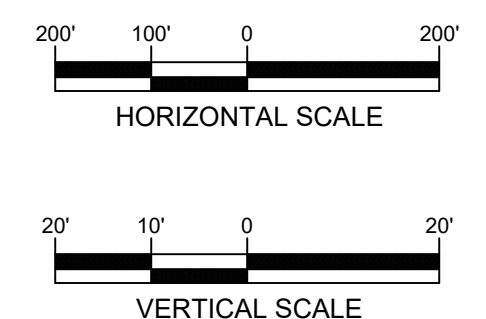



AIRPORT LAYOUT PLAN

CONSULTANTS

REVISIONS

NO.	DESCRIPTION	DATE

DATE ISSUED: DECEMBER 2023

REVIEWED BY:

DRAWN BY: CB, TJM

DESIGNED BY: TJM

PROJECT NUMBER
1018-1858-012



© 2023 RS&H, INC.

SHEET TITLE
**INNER PORTION
OF THE
APPROACH
SURFACE
RUNWAY 25**

SHEET NUMBER

15 OF 40



DRAFT

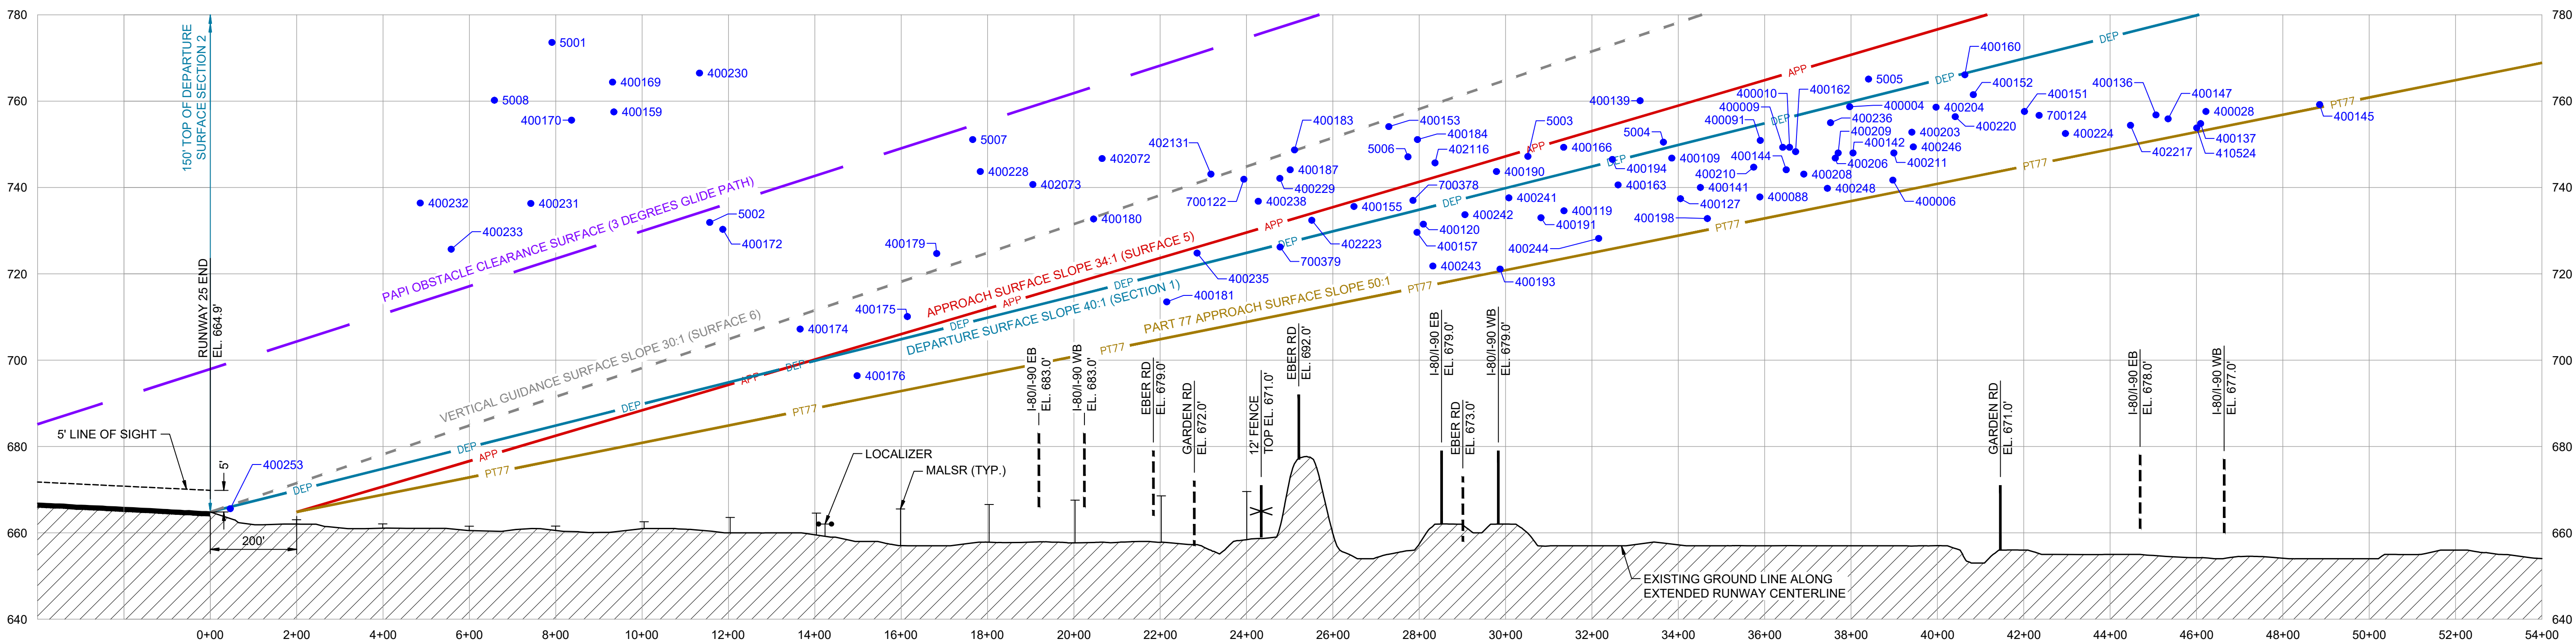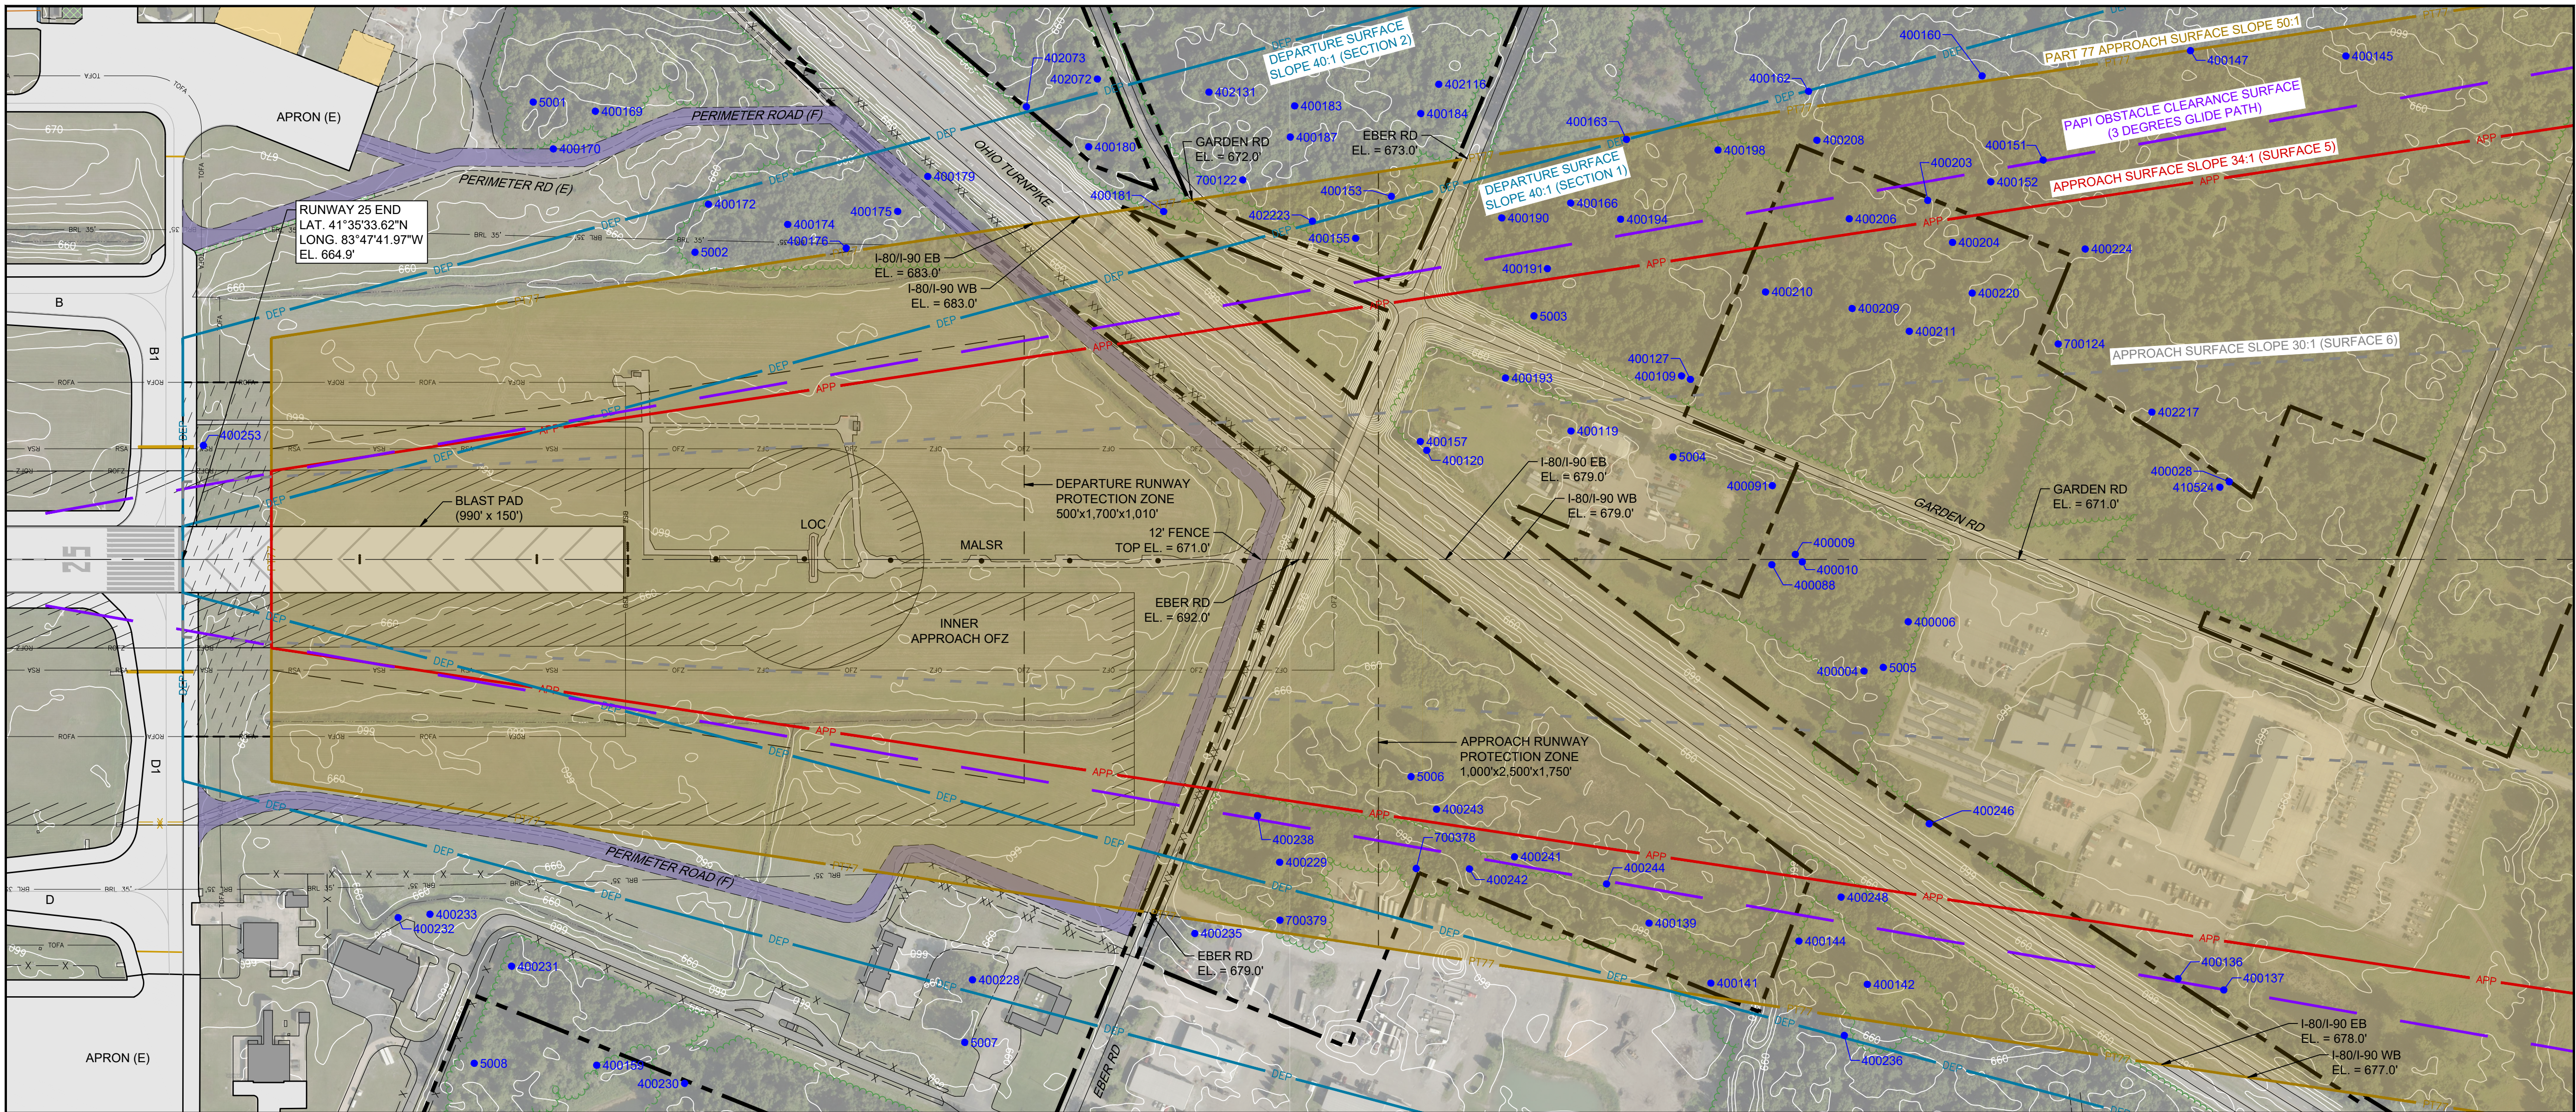

DESCRIPTION	EXISTING	DESCRIPTION	EXISTING
PROPERTY LINE	---	PAPI OBSTACLE CLEARANCE SURFACE	---
PART 77 SURFACE	---	VERTICAL GUIDANCE SURFACE	---
APPROACH SURFACE	---	OBSTRUCTION	● 400000
DEPARTURE SURFACE	---		

- NOTES:
- ROADWAY ELEVATIONS INCLUDE TRAVERSEWAY ADJUSTMENT (23' RAILROADS | 17' HIGHWAYS | 15' PUBLIC ROADS | 10' PRIVATE ROADS).
 - SEE SHEET 16 FOR OBSTRUCTION TABLE.
 - PERIMETER FENCE IS 12' CHAIN LINK UNLESS OTHERWISE NOTED.

MAGNETIC DECLINATION
6° 52' WEST
JULY 2022
ANNUAL CHANGE 0° 1' WEST

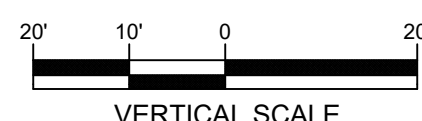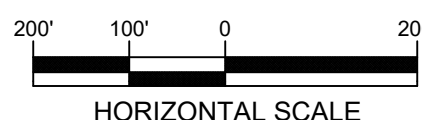

RUNWAY 7 OBSTRUCTION TABLE									
OBJECT NO.	OBJECT DESCRIPTION	ABOVE GROUND LEVEL (FT.)	OBJECT TOP ELEVATION (FT.)	CLEARANCE (+ PENETRATE) (- CLEAR)			PROPOSED DISPOSITION	PART 77 SURFACE VIOLATION	TRIGGERING EVENT
				PART 77 APPROACH SURFACE (FT.)	DEPARTURE SURFACE (FT.)	AC 13B APPROACH SURFACE (FT.)			
5094	TREE	±70.6	758.6	23.3	5.1	N/A	TRIM	APPROACH	1-5 YEARS
5095	TREE	±87.6	773.6	10.9	-14.1	-26.8	TRIM	APPROACH	1-5 YEARS
5097	TREE	±91.4	771.4	7.9	-17.4	-30.3	TRIM	APPROACH	1-5 YEARS
5098	TREE	±109.8	788.8	13.1	-15.2	-30.7	TRIM	APPROACH	1-5 YEARS
5101	TREE	97	777.2	21.6	N/A	N/A	TRIM	TRANSITIONAL	1-5 YEARS
5102	TREE	±92.2	774.2	24.4	N/A	N/A	TRIM	TRANSITIONAL	1-5 YEARS
5122	ALSF-2	±-1.9	683.1	0.6	-2.0	N/A	FIXED BY FUNCTION	PRIMARY	NONE
401009	TREE	±64.6	751.6	2.8	-50.4	N/A		TRANSITIONAL	1-5 YEARS
401032	TREE	±108.9	787.9	6.5	-23.3	-40.1	TRIM	APPROACH	1-5 YEARS
401033	TREE	±111.9	790.9	12.0	-17.1	-33.4	TRIM	APPROACH	1-5 YEARS
401035	TREE	±99.8	778.8	0.8	-28.0	-44.1	TRIM	APPROACH	1-5 YEARS
401101	TREE	±79.7	760.7	10.0	-82.6	N/A	TRIM	TRANSITIONAL	1-5 YEARS
401104	TREE	±66.3	753.3	2.1	-65.8	N/A	TRIM	TRANSITIONAL	1-5 YEARS
401106	TREE	±63.4	750.4	11.7	-38.2	N/A	TRIM	TRANSITIONAL	1-5 YEARS
401128	TREE	±109.7	776.7	2.6	-114.3	N/A	TRIM	TRANSITIONAL	1-5 YEARS
406243	BUSH	10.7	684.0	1.5	-75.6	N/A	TRIM	PRIMARY	1-5 YEARS
406245	TREE	87.5	766.5	14.4	N/A	N/A	TRIM	TRANSITIONAL	1-5 YEARS
406336	TREE	98.3	777.5	19.4	N/A	N/A	TRIM	TRANSITIONAL	1-5 YEARS
406338	TREE	86.8	768.2	21.9	N/A	N/A	TRIM	TRANSITIONAL	1-5 YEARS
406339	TREE	88.1	770.9	5.7	N/A	N/A	TRIM	TRANSITIONAL	1-5 YEARS
406350	TREE	±86.0	771.0	21.3	N/A	N/A	TRIM	TRANSITIONAL	1-5 YEARS
406351	TREE	±75.1	760.1	17.8	N/A	N/A	TRIM	TRANSITIONAL	1-5 YEARS
406355	TREE	±82.5	767.5	8.8	N/A	N/A	TRIM	TRANSITIONAL	1-5 YEARS
406360	TREE	±83.3	768.3	17.6	N/A	N/A	TRIM	TRANSITIONAL	1-5 YEARS
406366	TREE	±82.0	767.0	11.4	N/A	N/A	TRIM	TRANSITIONAL	1-5 YEARS
406370	TREE	±83.8	769.8	1.6	N/A	N/A	TRIM	TRANSITIONAL	1-5 YEARS
406373	TREE	±70.4	755.4	15.6	N/A	N/A	TRIM	TRANSITIONAL	1-5 YEARS
406375	TREE	±75.4	760.4	6.1	N/A	N/A	TRIM	TRANSITIONAL	1-5 YEARS
406383	TREE	±106.1	791.1	8.7	N/A	N/A	TRIM	TRANSITIONAL	1-5 YEARS
406387	TREE	±92.3	777.3	24.9	N/A	N/A	TRIM	TRANSITIONAL	1-5 YEARS
406393	TREE	±84.4	769.4	30.1	-86.6	N/A	TRIM	TRANSITIONAL	1-5 YEARS
406395	TREE	±96.2	781.2	30.8	N/A	N/A	TRIM	TRANSITIONAL	1-5 YEARS
406396	TREE	±76.6	761.6	9.7	-113.4	N/A	TRIM	TRANSITIONAL	1-5 YEARS
406398	TREE	±88.3	773.3	35.0	-62.7	N/A	TRIM	TRANSITIONAL	1-5 YEARS
406405	TREE	±87.7	772.7	13.2	N/A	N/A	TRIM	TRANSITIONAL	1-5 YEARS
406492	TREE	±79.1	765.1	3.3	-21.5	-34.0	TRIM	APPROACH	1-5 YEARS
406542	TREE	±91.3	776.3	10.7	-15.1	-28.4	TRIM	APPROACH	1-5 YEARS
406546	TREE	±88.5	773.5	7.1	-18.8	-32.3	TRIM	APPROACH	1-5 YEARS
406549	TREE	±82.7	767.7	0.3	-25.9	-39.6	TRIM	APPROACH	1-5 YEARS
406563	TREE	±91.9	776.9	8.2	-18.4	-32.4	TRIM	APPROACH	1-5 YEARS
406634	TREE	±87.4	772.4	5.8	-20.2	-33.7	TRIM	APPROACH	1-5 YEARS
406650	TREE	±83.0	768.0	1.6	-24.4	-37.9	TRIM	APPROACH	1-5 YEARS
406742	TREE	103.0	781.3	8.4	-19.2	-34.1	TRIM	APPROACH	1-5 YEARS
408139	TREE	±93.3	779.3	13.3	-12.5	-25.9	TRIM	APPROACH	1-5 YEARS
408148	TREE	±88.3	774.3	7.7	-18.2	-31.8	TRIM	APPROACH	1-5 YEARS
408291	TREE	±76.9	762.9	0.8	-24.1	-36.6	TRIM	APPROACH	1-5 YEARS
408676	TREE	±109.1	794.1	12.5	N/A	N/A	TRIM	TRANSITIONAL	1-5 YEARS
410498	TREE	±86.8	766.8	1.0	-24.8	-38.2	TRIM	APPROACH	1-5 YEARS
410499	TREE	±100.9	777.9	1.7	-26.6	-42.3	TRIM	APPROACH	1-5 YEARS
410501	TREE	±99.0	777.0	0.5	-28.0	N/A	TRIM	APPROACH	1-5 YEARS
410502	TREE	±79.5	764.5	5.9	-18.1	N/A	TRIM	APPROACH	1-5 YEARS
410503	TREE	±82.7	767.7	1.8	-15.2	N/A	TRIM	TRANSITIONAL	1-5 YEARS
700111	TREE	±99.1	781.1	28.6	N/A	N/A	TRIM	TRANSITIONAL	1-5 YEARS
700112	TREE	±95.6	777.6	19.4	N/A	N/A	TRIM	TRANSITIONAL	1-5 YEARS
700113	TREE	±91.0	777.0	35.8	-42.5	N/A	TRIM	TRANSITIONAL	1-5 YEARS
700115	TREE	±89.0	769.0	4.6	-20.8	-33.8	TRIM	APPROACH	1-5 YEARS
700116	TREE	±88.7	768.7	7.5	-17.1	N/A	TRIM	APPROACH	1-5 YEARS
700118	TREE	±97.3	782.3	25.5	N/A	N/A	TRIM	TRANSITIONAL	1-5 YEARS
700130	TREE	±73.5	753.5	18.1	N/A	N/A	TRIM	TRANSITIONAL	1-5 YEARS
700134	TREE	±91.8	776.8	10.3	-15.7	N/A	TRIM	APPROACH	1-5 YEARS

1. OBSTRUCTION SURVEY COMPLETED BY WOOLPERT, INC. AUGUST 2, 2019.
2. OBJECT NO. IN **BOLD** IS HIGHEST TREETOP WITHIN 200'x200' GRID STARTING AT EACH RUNWAY END.
3. "±" = OBJECT OUTSIDE GROUND SURVEY LIMITS, ABOVE GROUND LEVEL IS APPROXIMATE.

RUNWAY 25 OBSTRUCTION TABLE										
OBJECT NO.	OBJECT DESCRIPTION	ABOVE GROUND LEVEL (FT.)	OBJECT TOP ELEVATION (FT.)	CLEARANCE (+ PENETRATE) (- CLEAR)			PROPOSED DISPOSITION	PART 77 SURFACE VIOLATION	TRIGGERING EVENT	
				PART 77 APPROACH SURFACE (FT.)	DEPARTURE SURFACE (FT.)	AC 13B APPROACH SURFACE (FT.)				
5001	TREE	106.8	773.6	33.5	N/A	N/A	TRIM	TRANSITIONAL	1-5 YEARS	
5002	TREE	±65.9	731.9	40.7	-70.9	N/A	TRIM	TRANSITIONAL	1-5 YEARS	
5003	TREE	±86.2	747.2	25.3	6.0	-1.6	TRIM	APPROACH	1-5 YEARS	
5004	TREE	±89.5	750.5	22.4	1.5	-7.5	TRIM	APPROACH	1-5 YEARS	
5005	TREE	106.6	765.1	27.5	4.2	-6.9	TRIM	APPROACH	1-5 YEARS	
5006	TREE	±81.1	747.1	30.8	12.9	6.5	TRIM	APPROACH	1-5 YEARS	
5007	TREE	±87.1	751.1	4.2	N/A	N/A	TRIM	TRANSITIONAL	1-5 YEARS	
5008	TREE	100.2	760.2	4.8	N/A	N/A	TRIM	TRANSITIONAL	1-5 YEARS	
400004	TREE	±96.7	758.7	21.9	-1.1	-12.0	TRIM	APPROACH	1-5 YEARS	
400006	TREE	±80.7	741.7	2.9	-20.6	-31.9	TRIM	APPROACH	1-5 YEARS	
400009	TREE	±87.3	749.3	15.6	-6.7	-16.9	TRIM	APPROACH	1-5 YEARS	
400010	TREE	±87.3	749.3	15.3	-7.1	-17.3	TRIM	APPROACH	1-5 YEARS	
400028	TREE	±97.6	757.6	4.4	-22.8	-37.3	TRIM	APPROACH	1-5 YEARS	
400088	TREE	±74.8	737.8	5.2	-16.8	-26.7	TRIM	APPROACH	1-5 YEARS	
400091	TREE	±89.9	750.9	18.2	-3.8	-13.7	TRIM	APPROACH	1-5 YEARS	
400109	TREE	±85.8	746.8	18.3	-2.7	-11.8	TRIM	APPROACH	1-5 YEARS	
400119	TREE	±73.6	734.6	11.0	-8.7	-16.7	TRIM	APPROACH	1-5 YEARS	
400120	TREE	±70.5	731.5	14.4	-3.7	-10.2	TRIM	APPROACH	1-5 YEARS	
400127	TREE	±76.4	737.4	8.4	-12.7	-21.8	TRIM	APPROACH	1-5 YEARS	
400136	TREE	±91.8	756.8	5.8	-20.8	N/A	TRIM	APPROACH	1-5 YEARS	
400137	TREE	±89.8	754.8	1.8	-25.3	N/A	TRIM	APPROACH	1-5 YEARS	
400139	TREE	±96.1	760.1	33.0	12.4	N/A	TRIM	APPROACH	1-5 YEARS	
400141	TREE	±75.0	740.0	10.1	-11.2	N/A	TRIM	APPROACH	1-5 YEARS	
400142	TREE	±82.0	748.0	11.0	-12.0	N/A	TRIM	APPROACH	1-5 YEARS	
400144	TREE	±78.1	744.1	10.2	-12.1	N/A	TRIM	APPROACH	1-5 YEARS	
400145	TREE	±96.2	759.2	0.7	-27.8	N/A	TRIM	APPROACH	1-5 YEARS	
400147	TREE	±91.9	755.9	4.3	-22.4	N/A	TRIM	APPROACH	1-5 YEARS	
400151	TREE	±93.6	757.6	12.7	-12.3	N/A	TRIM	APPROACH	1-5 YEARS	
400152	TREE	±97.5	761.5	19.0	-5.5	N/A	TRIM	APPROACH	1-5 YEARS	
400153	TREE	±92.1	754.1	38.7	16.3	N/A	TRIM	APPROACH	1-5 YEARS	
400155	TREE	±73.6	735.6	21.8	4.5	N/A	TRIM	APPROACH	1-5 YEARS	
400157	TREE	±68.6	729.6	12.9	-5.2	-11.6	TRIM	APPROACH	1-5 YEARS	
400159	TREE	±93.5	757.5	1.9	N/A	N/A	TRIM	TRANSITIONAL	1-5 YEARS	
400160	TREE	±102.1	766.1	22.2	-0.4	N/A	TRIM	TRANSITIONAL	1-5 YEARS	
400162	TREE	±85.3	748.3	8.8	-8.4	N/A	TRIM	TRANSITIONAL	1-5 YEARS	
400163	TREE	±78.6	740.6	14.6	-5.8	N/A	TRIM	APPROACH	1-5 YEARS	
400166	TREE	±87.3	749.3	25.8	6.0	N/A	TRIM	APPROACH	1-5 YEARS	
400169	TREE	±96.3	764.4	27.5	N/A	N/A	TRIM	TRANSITIONAL	1-5 YEARS	
400170	TREE	±85.6	755.6	30.6	N/A	N/A	TRIM	TRANSITIONAL	1-5 YEARS	
400172	TREE	±64.3	730.3	23.7	-108.6	N/A	TRIM	TRANSITIONAL	1-5 YEARS	
400174	TREE	±46.2	707.2	7.3	-103.2	N/A	TRIM	TRANSITIONAL	1-5 YEARS	
400175	TREE	±50.1	710.1	6.4	-93.4	N/A	TRIM	TRANSITIONAL	1-5 YEARS	
400176	TREE	±35.4	686.4	4.4	-85.9	N/A	TRIM	TRANSITIONAL	1-5 YEARS	
400179	TREE	±63.7	724.7	9.9	-101.9	N/A	TRIM	TRANSITIONAL	1-5 YEARS	
400180	TREE	±68.7	732.7	8.8	-92.2	N/A	TRIM	TRANSITIONAL	1-5 YEARS	
400181	TREE	±51.5	713.5	8.3	-48.1	N/A	TRIM	APPROACH	1-5 YEARS	
400183	TREE	±86.7	748.7	12.3	-76.5	N/A	TRIM	TRANSITIONAL	1-5 YEARS	
400184	TREE	±89.1	751.1	17.6	-48.2	N/A	TRIM	TRANSITIONAL	1-5 YEARS	
400187	TREE	±82.1	744.1	17.7	-57.0	N/A	TRIM	TRANSITIONAL	1-5 YEARS	
400190	TREE	±81.7	743.7	23.3	4.4	N/A	TRIM	APPROACH	1-5 YEARS	
400191	TREE	±72.0	733.0	10.5	-8.9	N/A	TRIM	APPROACH	1-5 YEARS	
400193	TREE	±59.1	721.1	0.5	-18.5	-25.8	TRIM	APPROACH	1-5 YEARS	
400194	TREE	±84.5	746.5	20.7	0.4	N/A	TRIM	APPROACH	1-5 YEARS	
400198	TREE	±70.8	732.8	2.6	-18.8	N/A	TRIM	APPROACH	1-5 YEARS	
400203	TREE	±91.8	752.8	13.1	-10.7	N/A	TRIM	APPROACH	1-5 YEARS	
400204	TREE	±98.6	758.6	17.8	-6.2	-18.0	TRIM	APPROACH	1-5 YEARS	
400206	TREE	±85.8	746.8	10.7	-12.2	N/A	TRIM	APPROACH	1-5 YEARS	
400208	TREE	±80.1	743.1	8.4	-14.1	N/A	TRIM	APPROACH	1-5 YEARS	
400209	TREE	±87.0	748.0	11.8	-11.1	-21.9	TRIM	APPROACH	1-5 YEARS	
400210	TREE	±83.7	744.7	12.4	-9.5	-19.4	TRIM	APPROACH	1-5 YEARS	
400211	TREE	±87.0	748.0	9.2	-14.4	-25.7	TRIM	APPROACH	1-5 YEARS	
400220	TREE	±96.4	756.4	14.7	-9.5	-21.5	TRIM	APPROACH	1-5 YEARS	
400224	TREE	±92.5	752.5	5.7	-19.8	-32.9	TRIM	APPROACH	1-5 YEARS	
400228	TREE	±79.7	743.7	16.9	-105.8	N/A	TRIM	TRANSITIONAL	1-5 YEARS	
400229	TREE	±76.1	742.1	31.7	15.3	N/A	TRIM	APPROACH	1-5 YEARS	
400230	TREE	±107.8	766.5	5.4	N/A	N/A	TRIM	TRANSITIONAL	1-5 YEARS	
400231	TREE	±72.3	736.3	12.4	N/A	N/A	TRIM	TRANSITIONAL	1-5 YEARS	
400232	TREE	±71.4	736.4	27.8	N/A	N/A	TRIM	TRANSITIONAL	1-5 YEARS	
400233	ANTENNA	±60.7	725.7	18.3	N/A	N/A	OBSTRUCTION LIGHT	TRANSITIONAL	1-5 YEARS	
400235	TREE	±57.8	724.8	13.7	-52.7	N/A		TRIM	TRANSITIONAL	1-5 YEARS
400236	TREE	±89.0	755.0	13.1	-3.7	N/A		TRIM	TRANSITIONAL	1-5 YEARS
400238	TREE	±70.8	736.8	27.4	11.2	N/A	TRIM	APPROACH	1-5 YEARS	
400241	TREE	±71.6	737.6	16.6	-2.5	N/A	TRIM	APPROACH	1-5 YEARS	
400242	TREE	±67.7	733.7	14.7	-3.9	N/A	TRIM	APPROACH	1-5 YEARS	
400243	TREE	±55.8	721.8	4.3	-13.9	-20.5	TRIM	APPROACH	1-5 YEARS	
400244	TREE	±63.2	728.2	3.1	-17.1	N/A	TRIM	APPROACH	1-5 YEARS	
400246	TREE	±83.4	749.4	9.6	-14.1	-25.7	TRIM	APPROACH	1-5 YEARS	
400248	TREE	±73.8	739.8	4.1	-18.7	N/A	TRIM	APPROACH	1-5 YEARS	
400253	AIRPORT SIGN	3.3	665.6	0.7	-60.5	N/A	FIXED BY FUNCTION	PRIMARY	NONE	
402072	TREE	±84.7	746.7	1.0	N/A	N/A	TRIM	TRANSITIONAL	1-5 YEARS	
402073	TREE	±75.7	740.7	3.6	N/A	N/A	TRIM	TRANSITIONAL	1-5 YEARS	
402116	TREE	±83.7	745.7	2.7	-74.1	N/A	TRIM	TRANSITIONAL	1-5 YEARS	
402131	TREE	±81.1	743.1	2.0	-106.5	N/A	TRIM	TRANSITIONAL	1-5 YEARS	
402217	TREE	±94.4	754.4	4.6	-21.7	-35.4	TRIM	APPROACH	1-5 YEARS	
402223	TREE	±70.4	732.4	20.5	1.8	N/A	TRIM	APPROACH	1-5 YEARS	
410524	TREE	±93.8	753.8	0.9	-26.2	-40.6	TRIM	APPROACH	1-5 YEARS	
700122	TREE	±79.9	741.9	29.2	-32.5	N/A	TRIM	TRANSITIONAL	1-5 YEARS	
700124	TREE	±96.7	756.7	11.1	-14.1	-26.9	TRIM	APPROACH	1-5 YEARS	
700378	TREE	±71.0	737.0	20.4	2.4	N/A	TRIM	APPROACH	1-5 YEARS	
700379	TREE	±60.2	726.2	15.8	-27.4	N/A	TRIM	APPROACH	1-5 YEARS	

**SWANTON, OHIO**

AIRPORT LAYOUT PLAN

CONSULTANTS

[illegible]

DATE ISSUED: DECEMBER 2023

REVIEWED BY:

DRAWN BY: CB, TJM

DESIGNED BY: TJM

PROJECT NUMBER

1018-1858-012

© 2023 RS&H, INC.



SHEET TITLE

**INNER PORTION
OF THE
APPROACH
SURFACE
RUNWAY 16**

SHEET NUMBER

17 OF 40


DRAFT

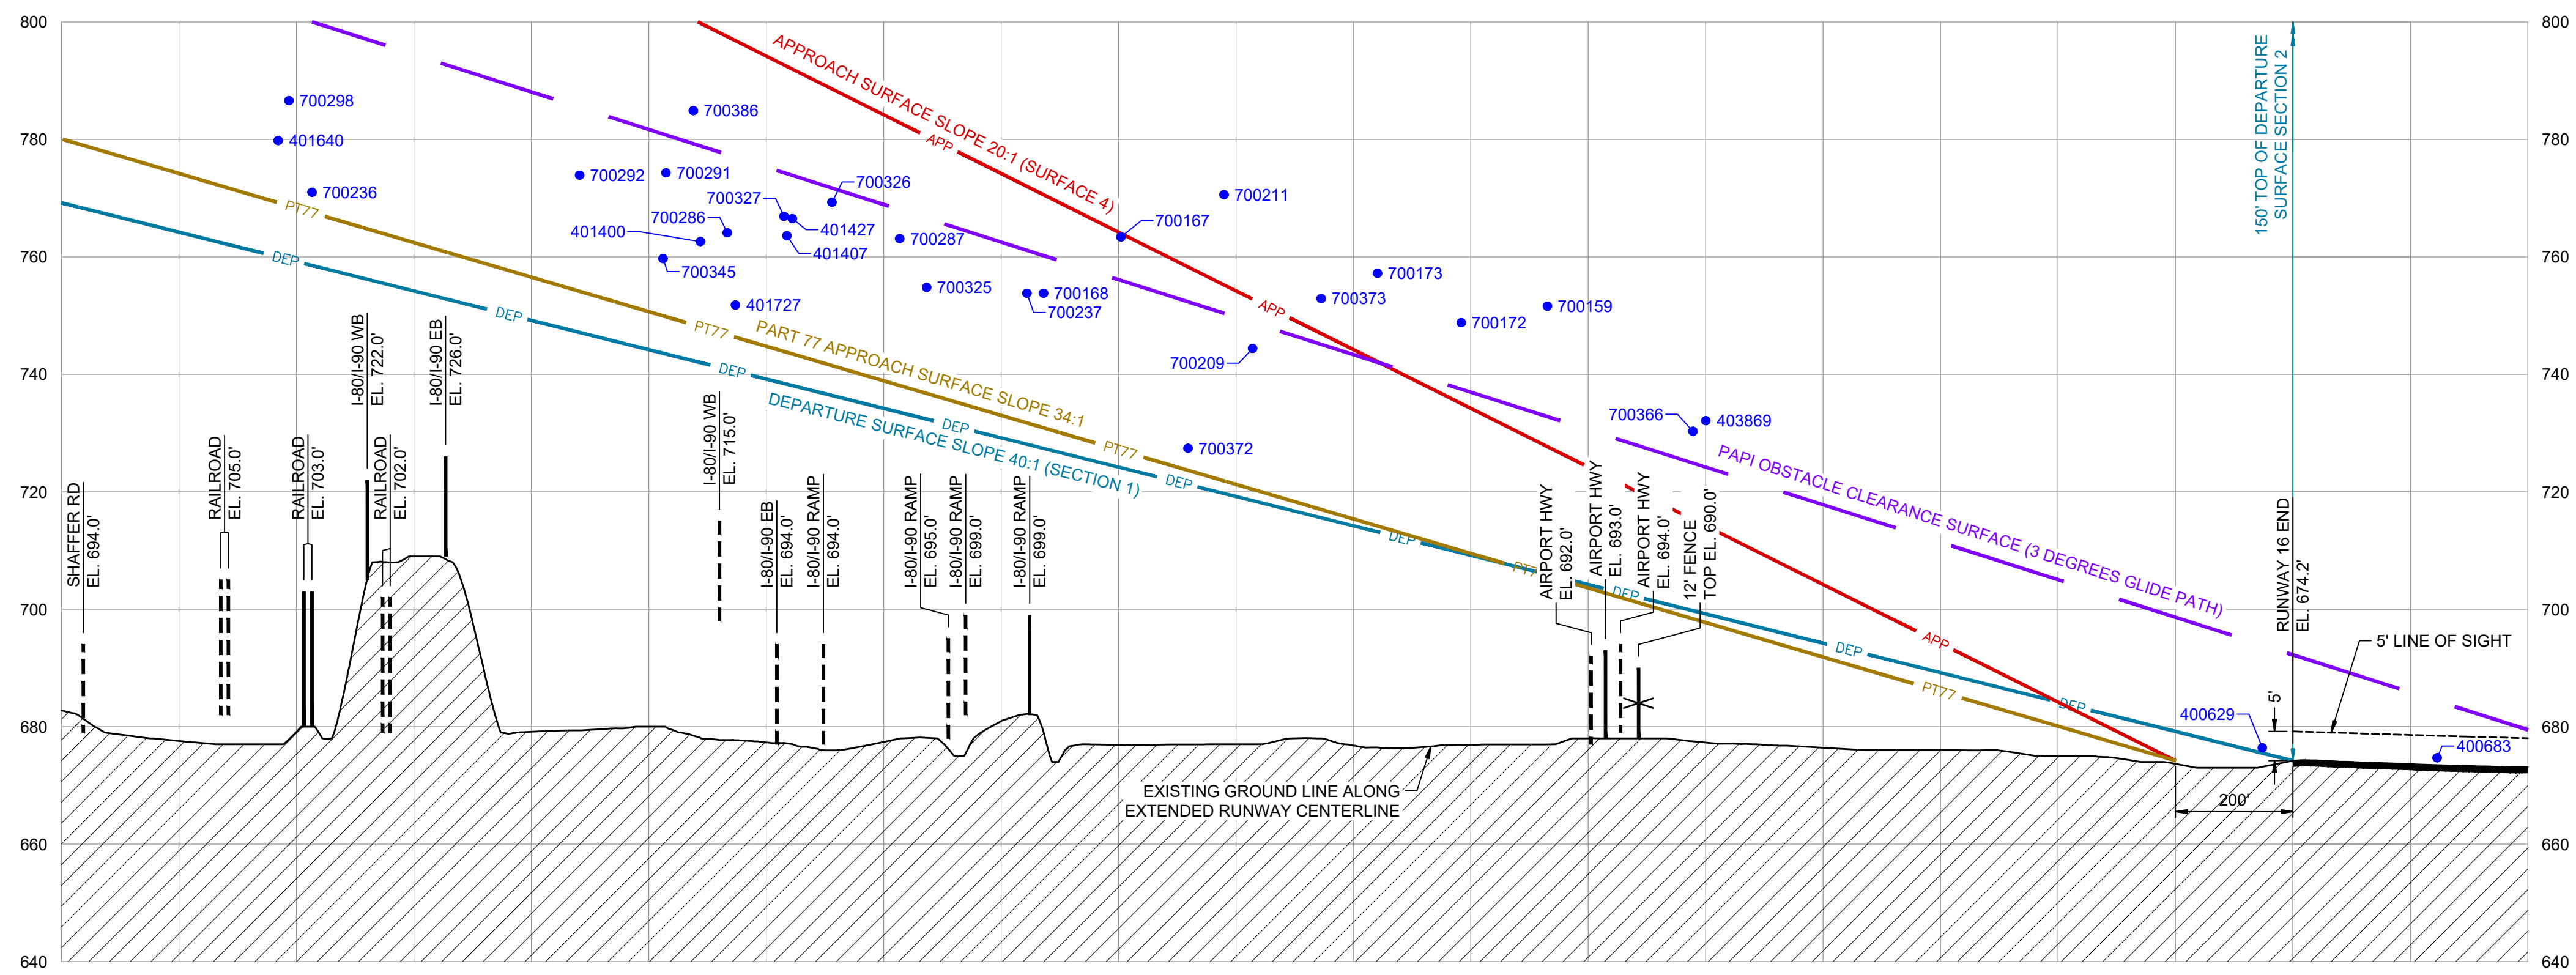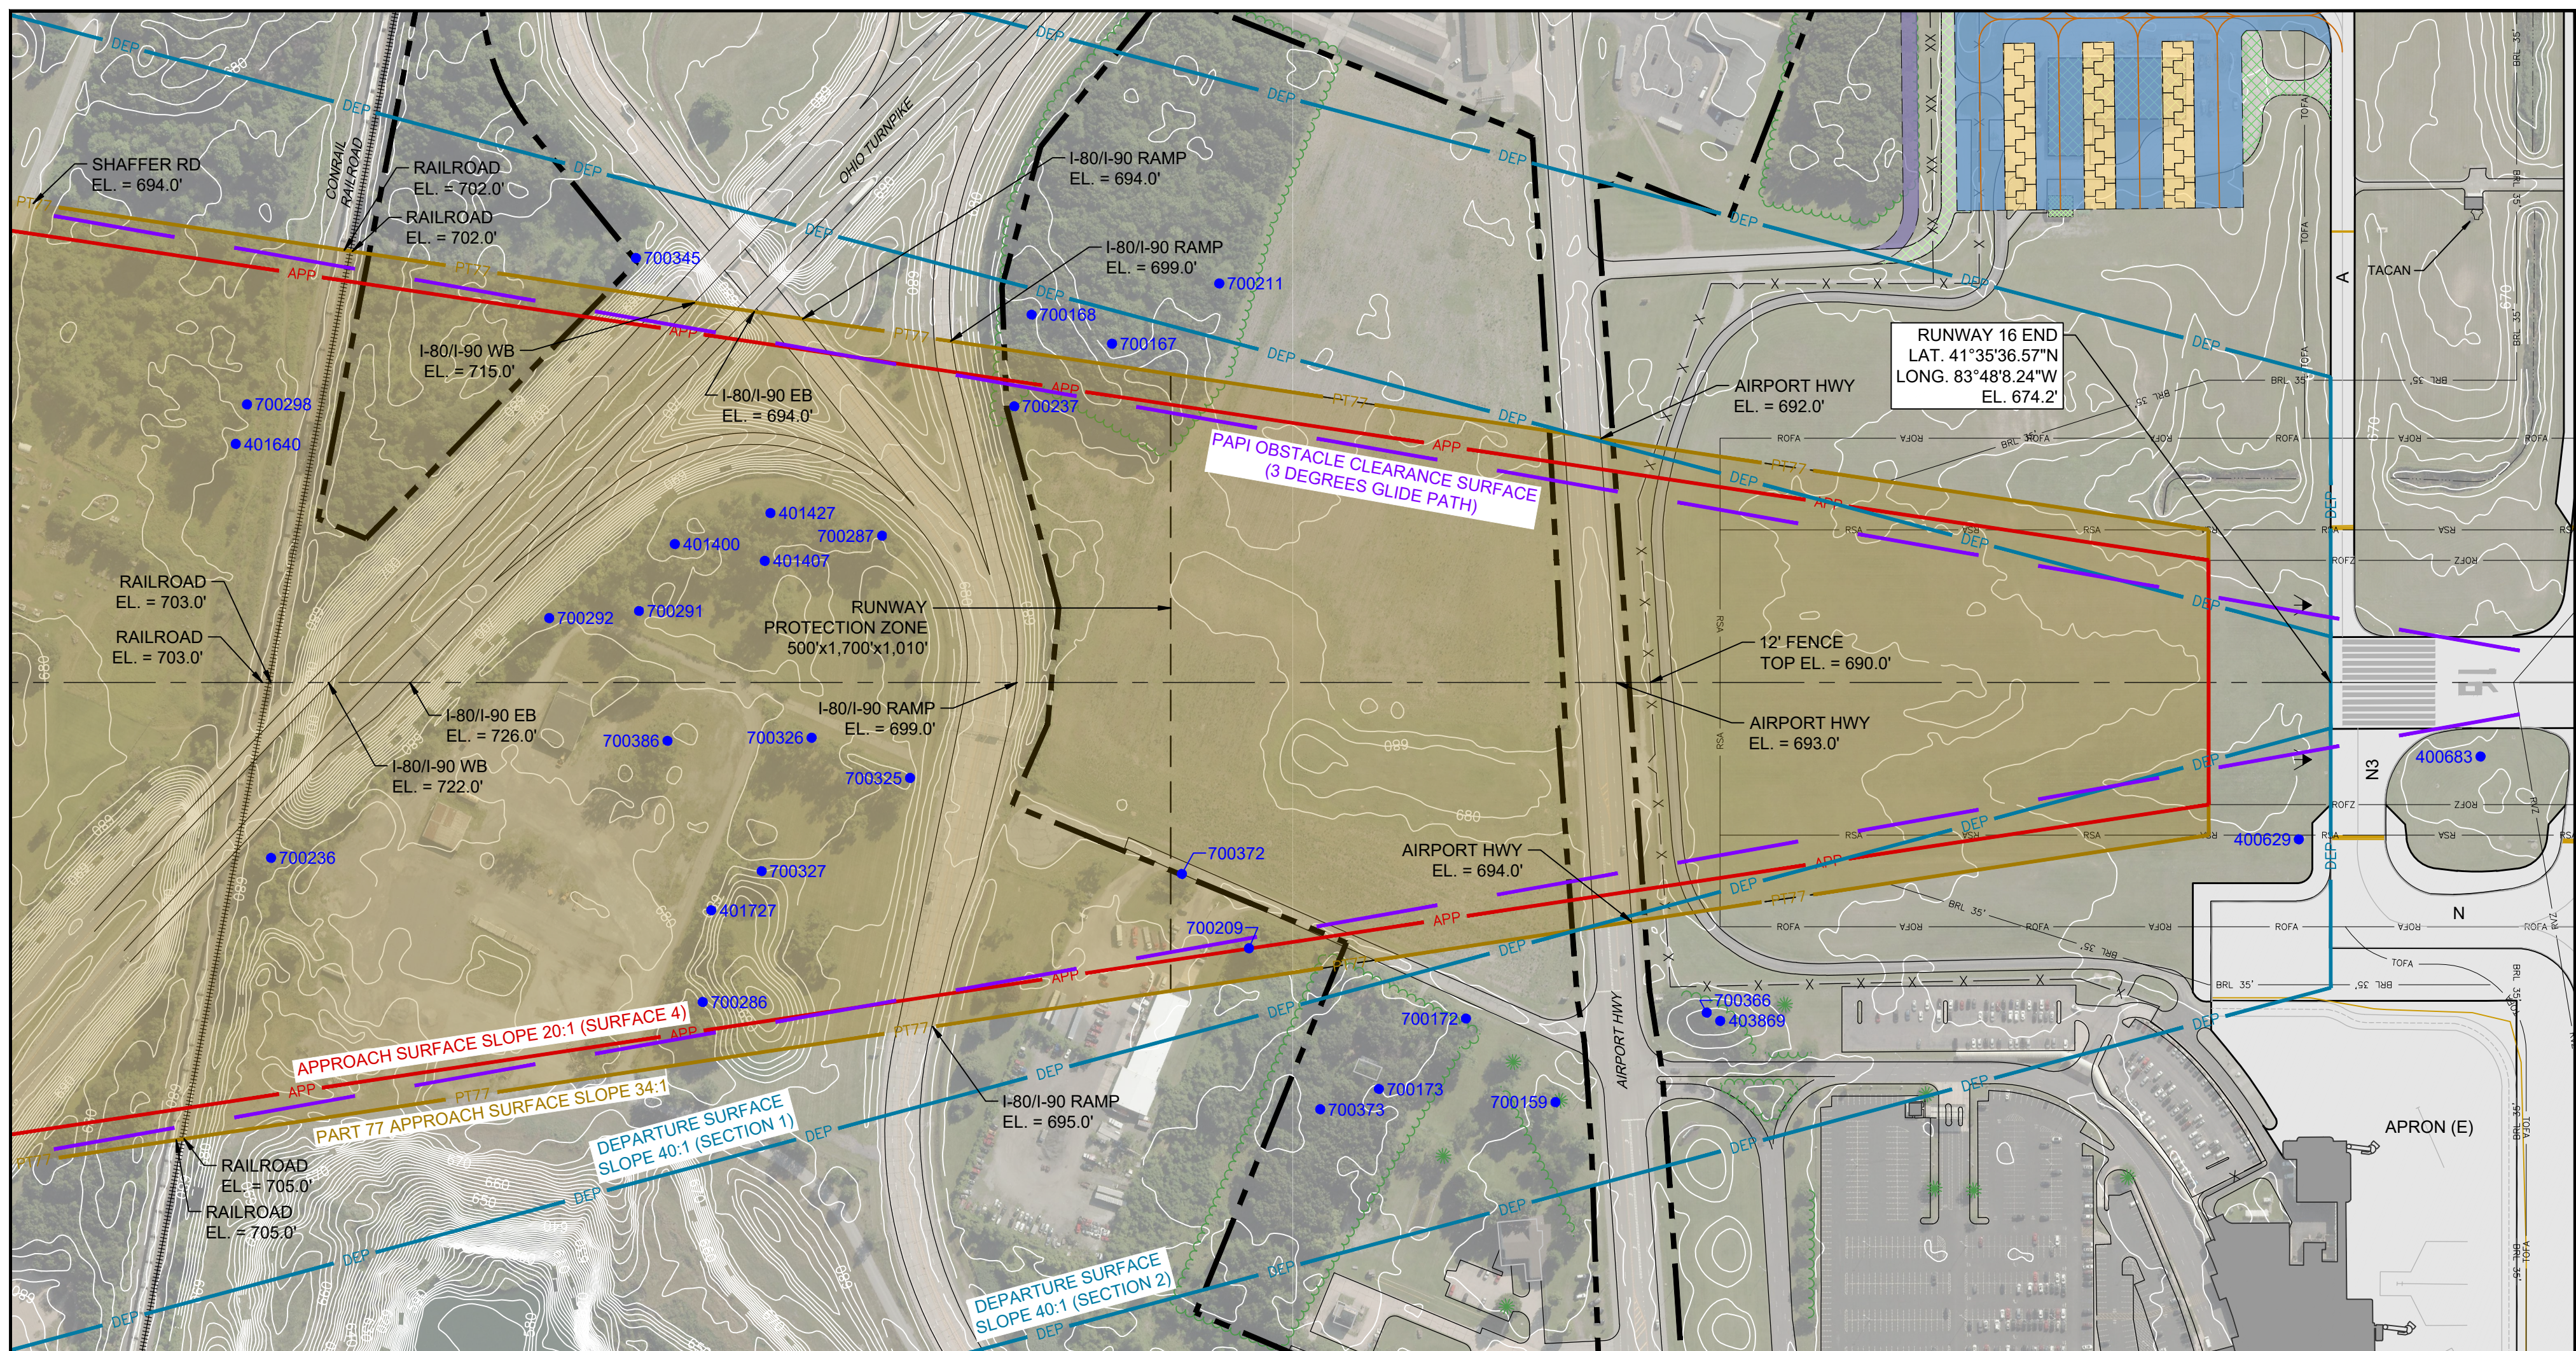



DESCRIPTION	EXISTING
PROPERTY LINE	
PART 77 SURFACE	
APPROACH SURFACE	
DEPARTURE SURFACE	

DESCRIPTION	EXISTING
PAPI OBSTACLE CLEARANCE SURFACE	
OBSTRUCTION	 400000

- NOTES:
1. ROADWAY ELEVATIONS INCLUDE TRAVERSEWAY ADJUSTMENT (23' RAILROADS | 17' HIGHWAYS | 15' PUBLIC ROADS | 10' PRIVATE ROADS).
 2. SEE SHEET 19 FOR OBSTRUCTION TABLE.
 3. PERIMETER FENCE IS 12' CHAIN LINK UNLESS OTHERWISE NOTED.

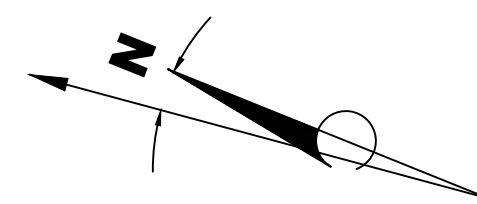

MAGNETIC DECLINATION
6° 52' WEST
JULY 2022
ANNUAL CHANGE 0° 1' WEST

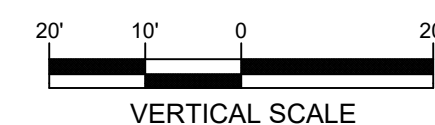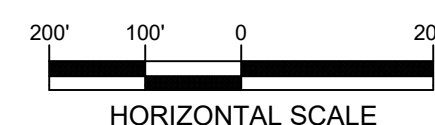



**AIRPORT
LAYOUT
PLAN**

CONSULTANTS

REVISIONS

NO.	DESCRIPTION	DATE

DATE ISSUED: DECEMBER 2023

REVIEWED BY:

DRAWN BY: CB, TJM

DESIGNED BY: TJM

PROJECT NUMBER
1018-1858-012



© 2023 RS&H, INC.

SHEET TITLE
INNER PORTION
OF THE
APPROACH
SURFACE
RUNWAY 34

SHEET NUMBER

18 OF 40

DRAFT

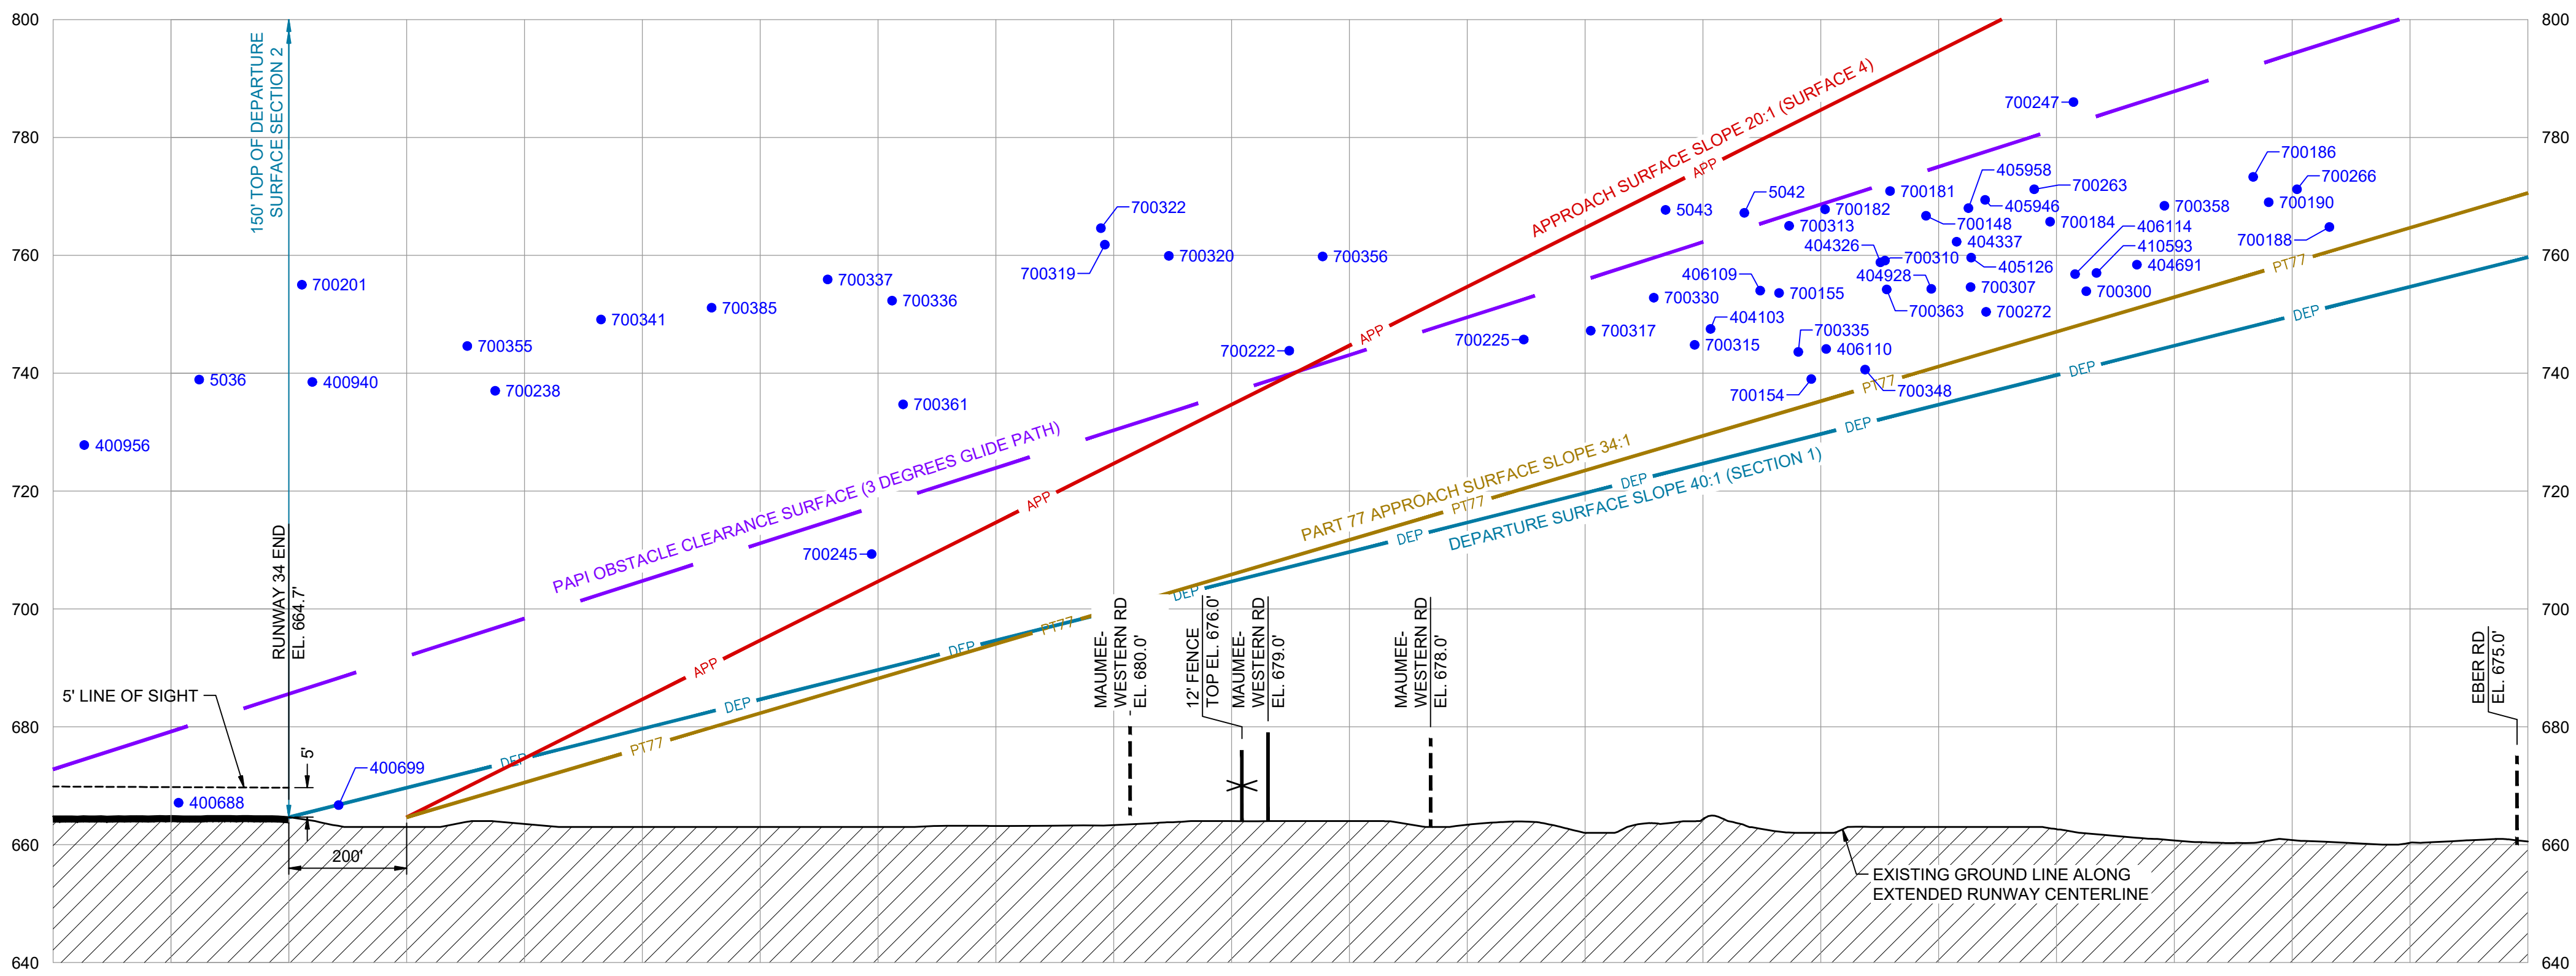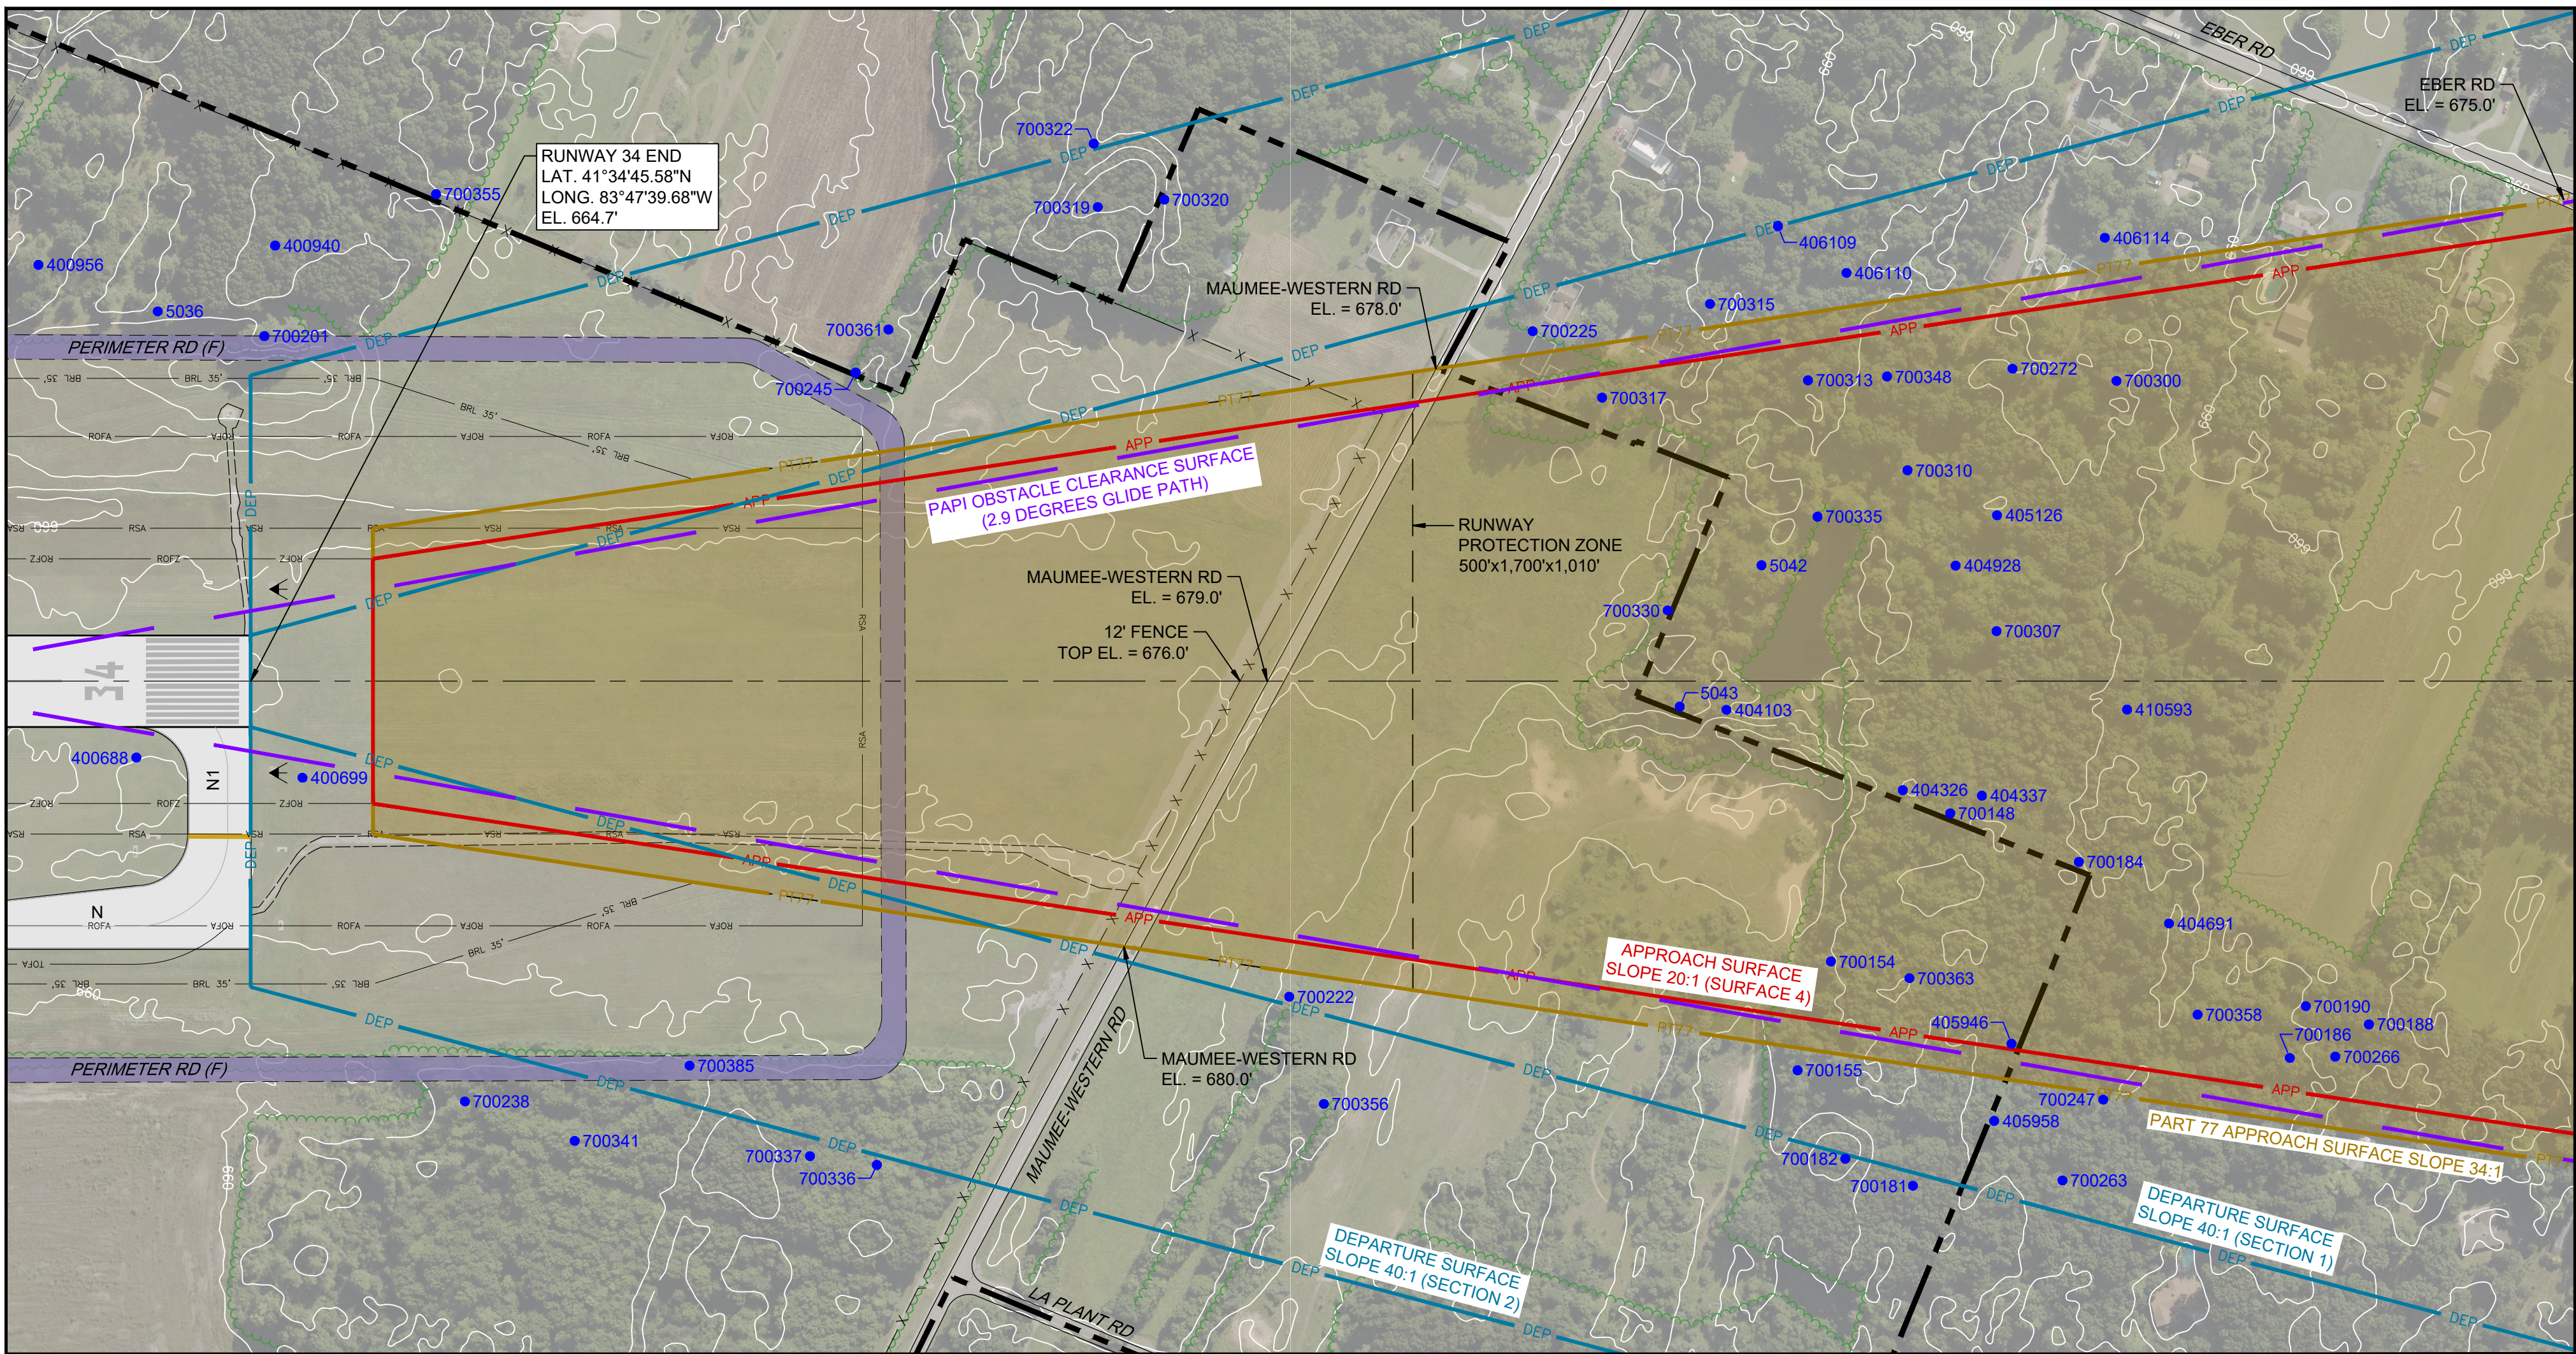


DESCRIPTION	EXISTING
PROPERTY LINE	---
PART 77 SURFACE	PT77
APPROACH SURFACE	APP
DEPARTURE SURFACE	DEP



DESCRIPTION	EXISTING
PAPI OBSTACLE CLEARANCE SURFACE	—
OBSTRUCTION	● 400000

NOTES:

- ROADWAY ELEVATIONS INCLUDE TRAVERSEWAY ADJUSTMENT (23' RAILROADS | 17' HIGHWAYS | 15' PUBLIC ROADS | 10' PRIVATE ROADS).
- SEE SHEET 19 FOR OBSTRUCTION TABLE.
- PERIMETER FENCE IS 12' CHAIN LINK UNLESS OTHERWISE NOTED.

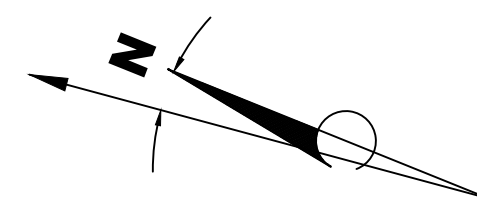

MAGNETIC DECLINATION
6° 52' WEST
JULY 2022
ANNUAL CHANGE 0° 1' WEST

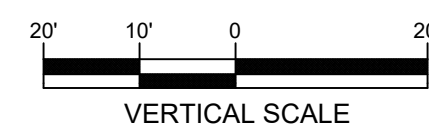 


GENERAL	
PROPERTY LINE	---
CITY LIMITS	---
70 DNL NOISE CONTOUR	---
65 DNL NOISE CONTOUR	---

PUBLIC FACILITIES	
LIBRARY	L
PARK	P
SCHOOL	S
PLACE OF WORSHIP	W

ON-AIRPORT LAND USE LEGEND	
AIRFIELD	
ENVIRONMENTAL PROTECTION	
COMMERCIAL DEVELOPMENT	
GENERAL AVIATION	
CARGO DEVELOPMENT	
AVIATION SUPPORT FACILITIES	
AERONAUTICAL DEVELOPMENT	
NON-AERONAUTICAL DEVELOPMENT	
OHIO AIR NATIONAL GUARD	

OFF-AIRPORT LAND USE LEGEND	
COMMERCIAL	
PARK AND OPEN SPACE	
OFFICE COMMERCIAL	
RESIDENTIAL	
PLANNED INDUSTRIAL/BUSINESS PARK	
INDUSTRIAL	
AGRICULTURAL/RURAL RESIDENTIAL	

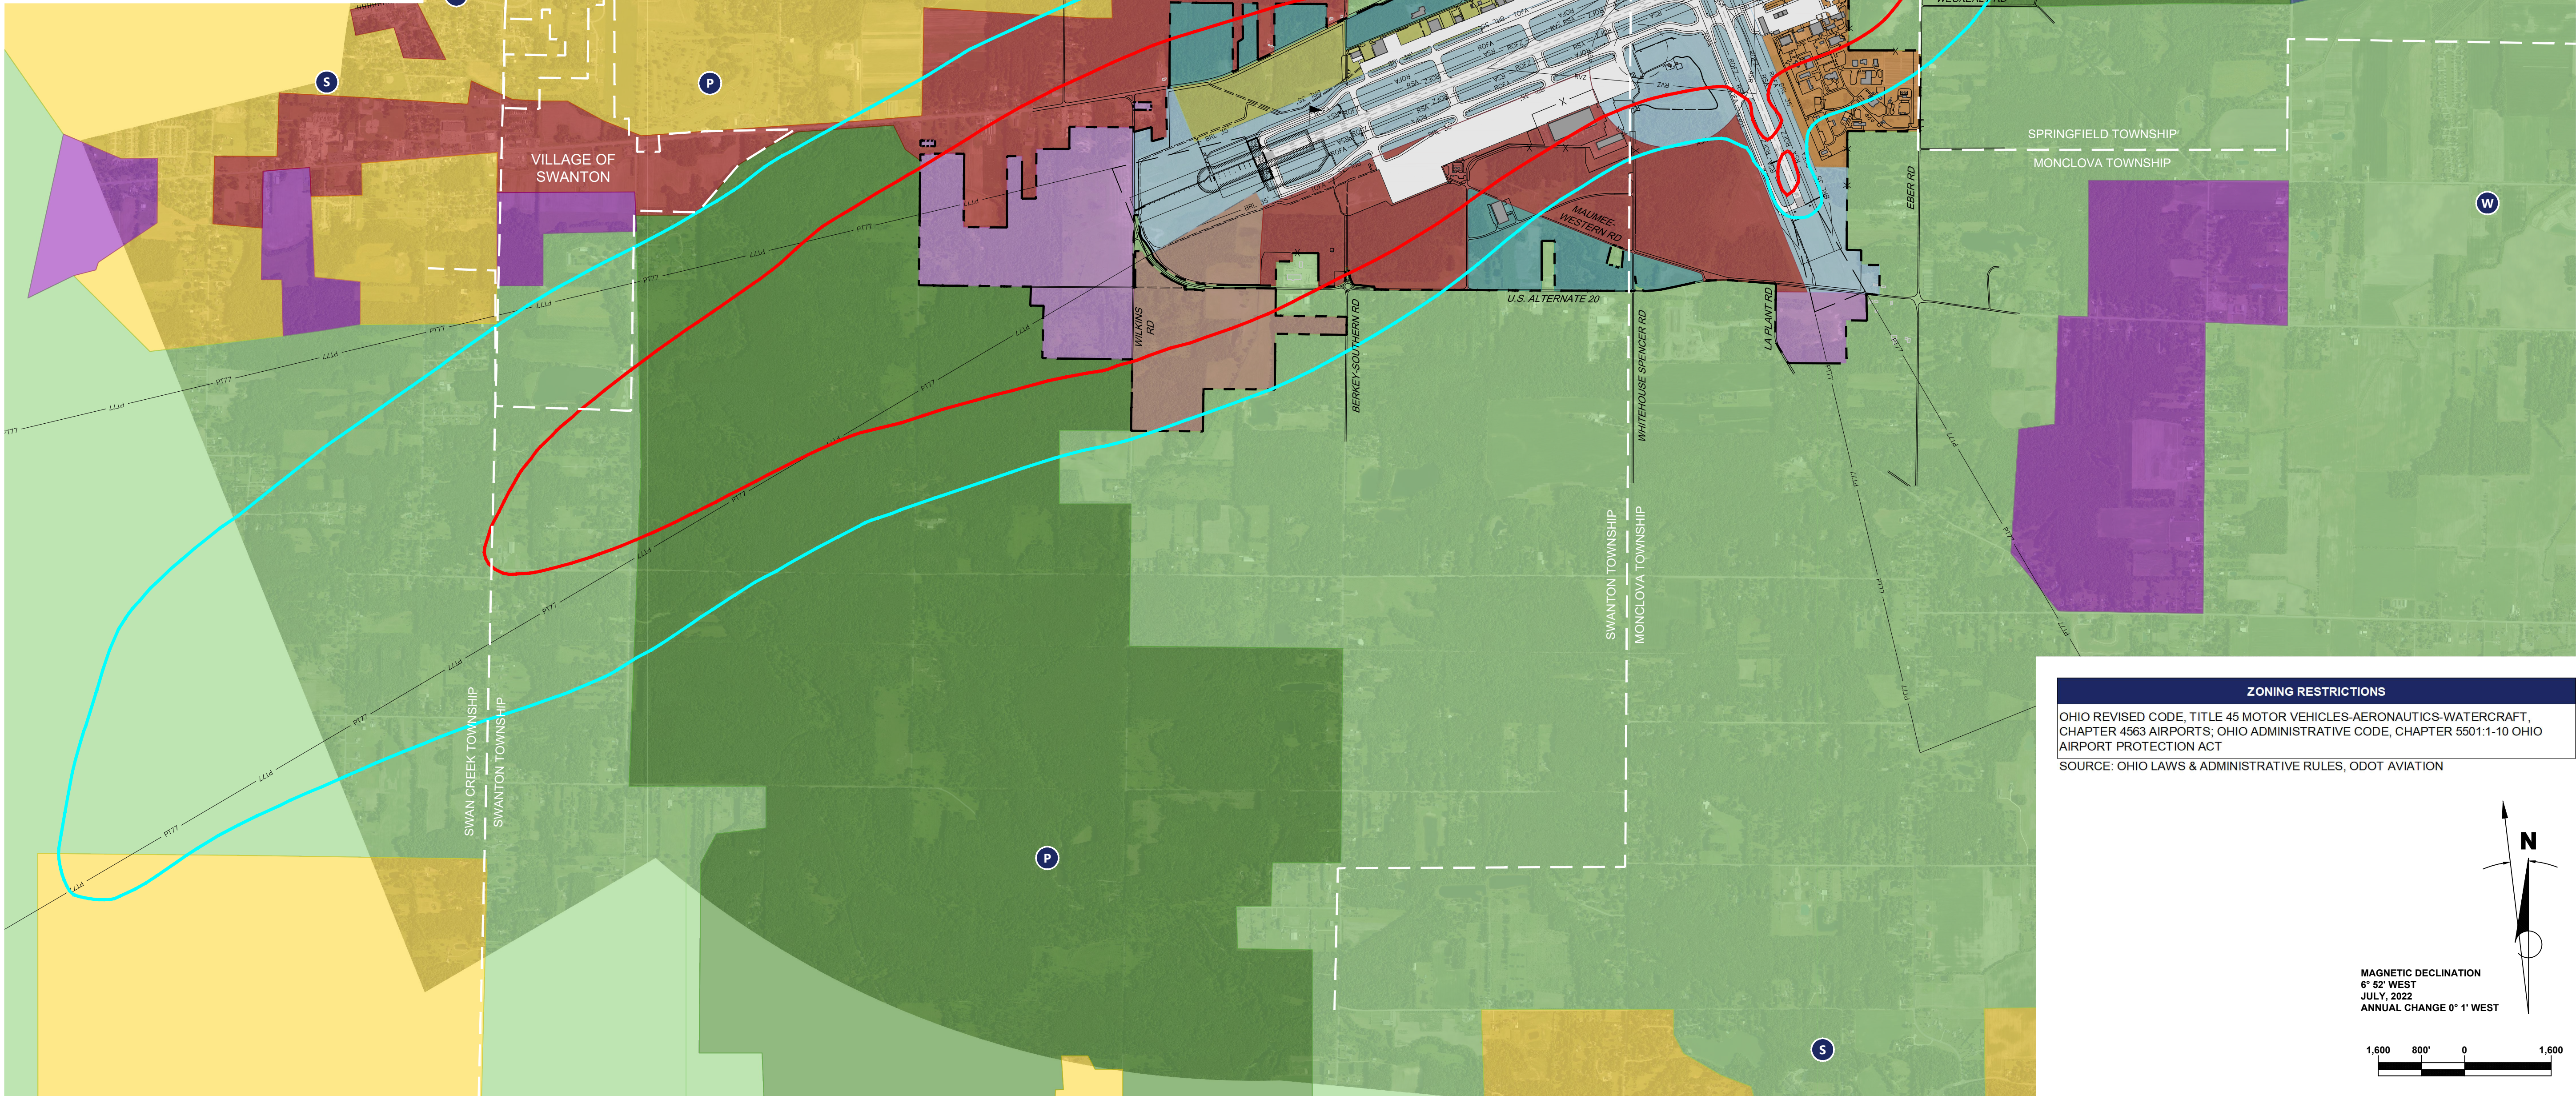

ZONING RESTRICTIONS	
OHIO REVISED CODE, TITLE 45 MOTOR VEHICLES-AERONAUTICS-WATERCRAFT, CHAPTER 4563 AIRPORTS; OHIO ADMINISTRATIVE CODE, CHAPTER 5501.1-10 OHIO AIRPORT PROTECTION ACT	
SOURCE: OHIO LAWS & ADMINISTRATIVE RULES, ODOT AVIATION	



RS&H Ohio, Inc.
670 Morrison Road
Suite 220
Gahanna, Ohio 43230
380-777-6010
www.rsandh.com



**EUGENE F KRANZ
TOLEDO EXPRESS
AIRPORT**

SWANTON, OHIO

**AIRPORT
LAYOUT
PLAN**

CONSULTANTS

REVISIONS

NO.	DESCRIPTION	DATE

DATE ISSUED: DECEMBER 2023

REVIEWED BY:

DRAWN BY: CB, TJM

DESIGNED BY: TJM

**PROJECT NUMBER
1018-1858-012**

© 2023 RS&H, INC.

SHEET TITLE

**ON/OFF-AIRPORT
LAND USE
PLAN
(EXISTING)**


SHEET NUMBER

21 OF 40

DRAFT


GENERAL	
EXISTING PROPERTY LINE	---
FUTURE PROPERTY LINE	- - -
PLACE OF WORSHIP	W

ON-AIRPORT LAND USE LEGEND	
AIRFIELD	
ENVIRONMENTAL PROTECTION	
COMMERCIAL DEVELOPMENT	
GENERAL AVIATION	
CARGO DEVELOPMENT	
AVIATION SUPPORT FACILITIES	
AERONAUTICAL DEVELOPMENT	
NON-AERONAUTICAL DEVELOPMENT	
OHIO AIR NATIONAL GUARD	

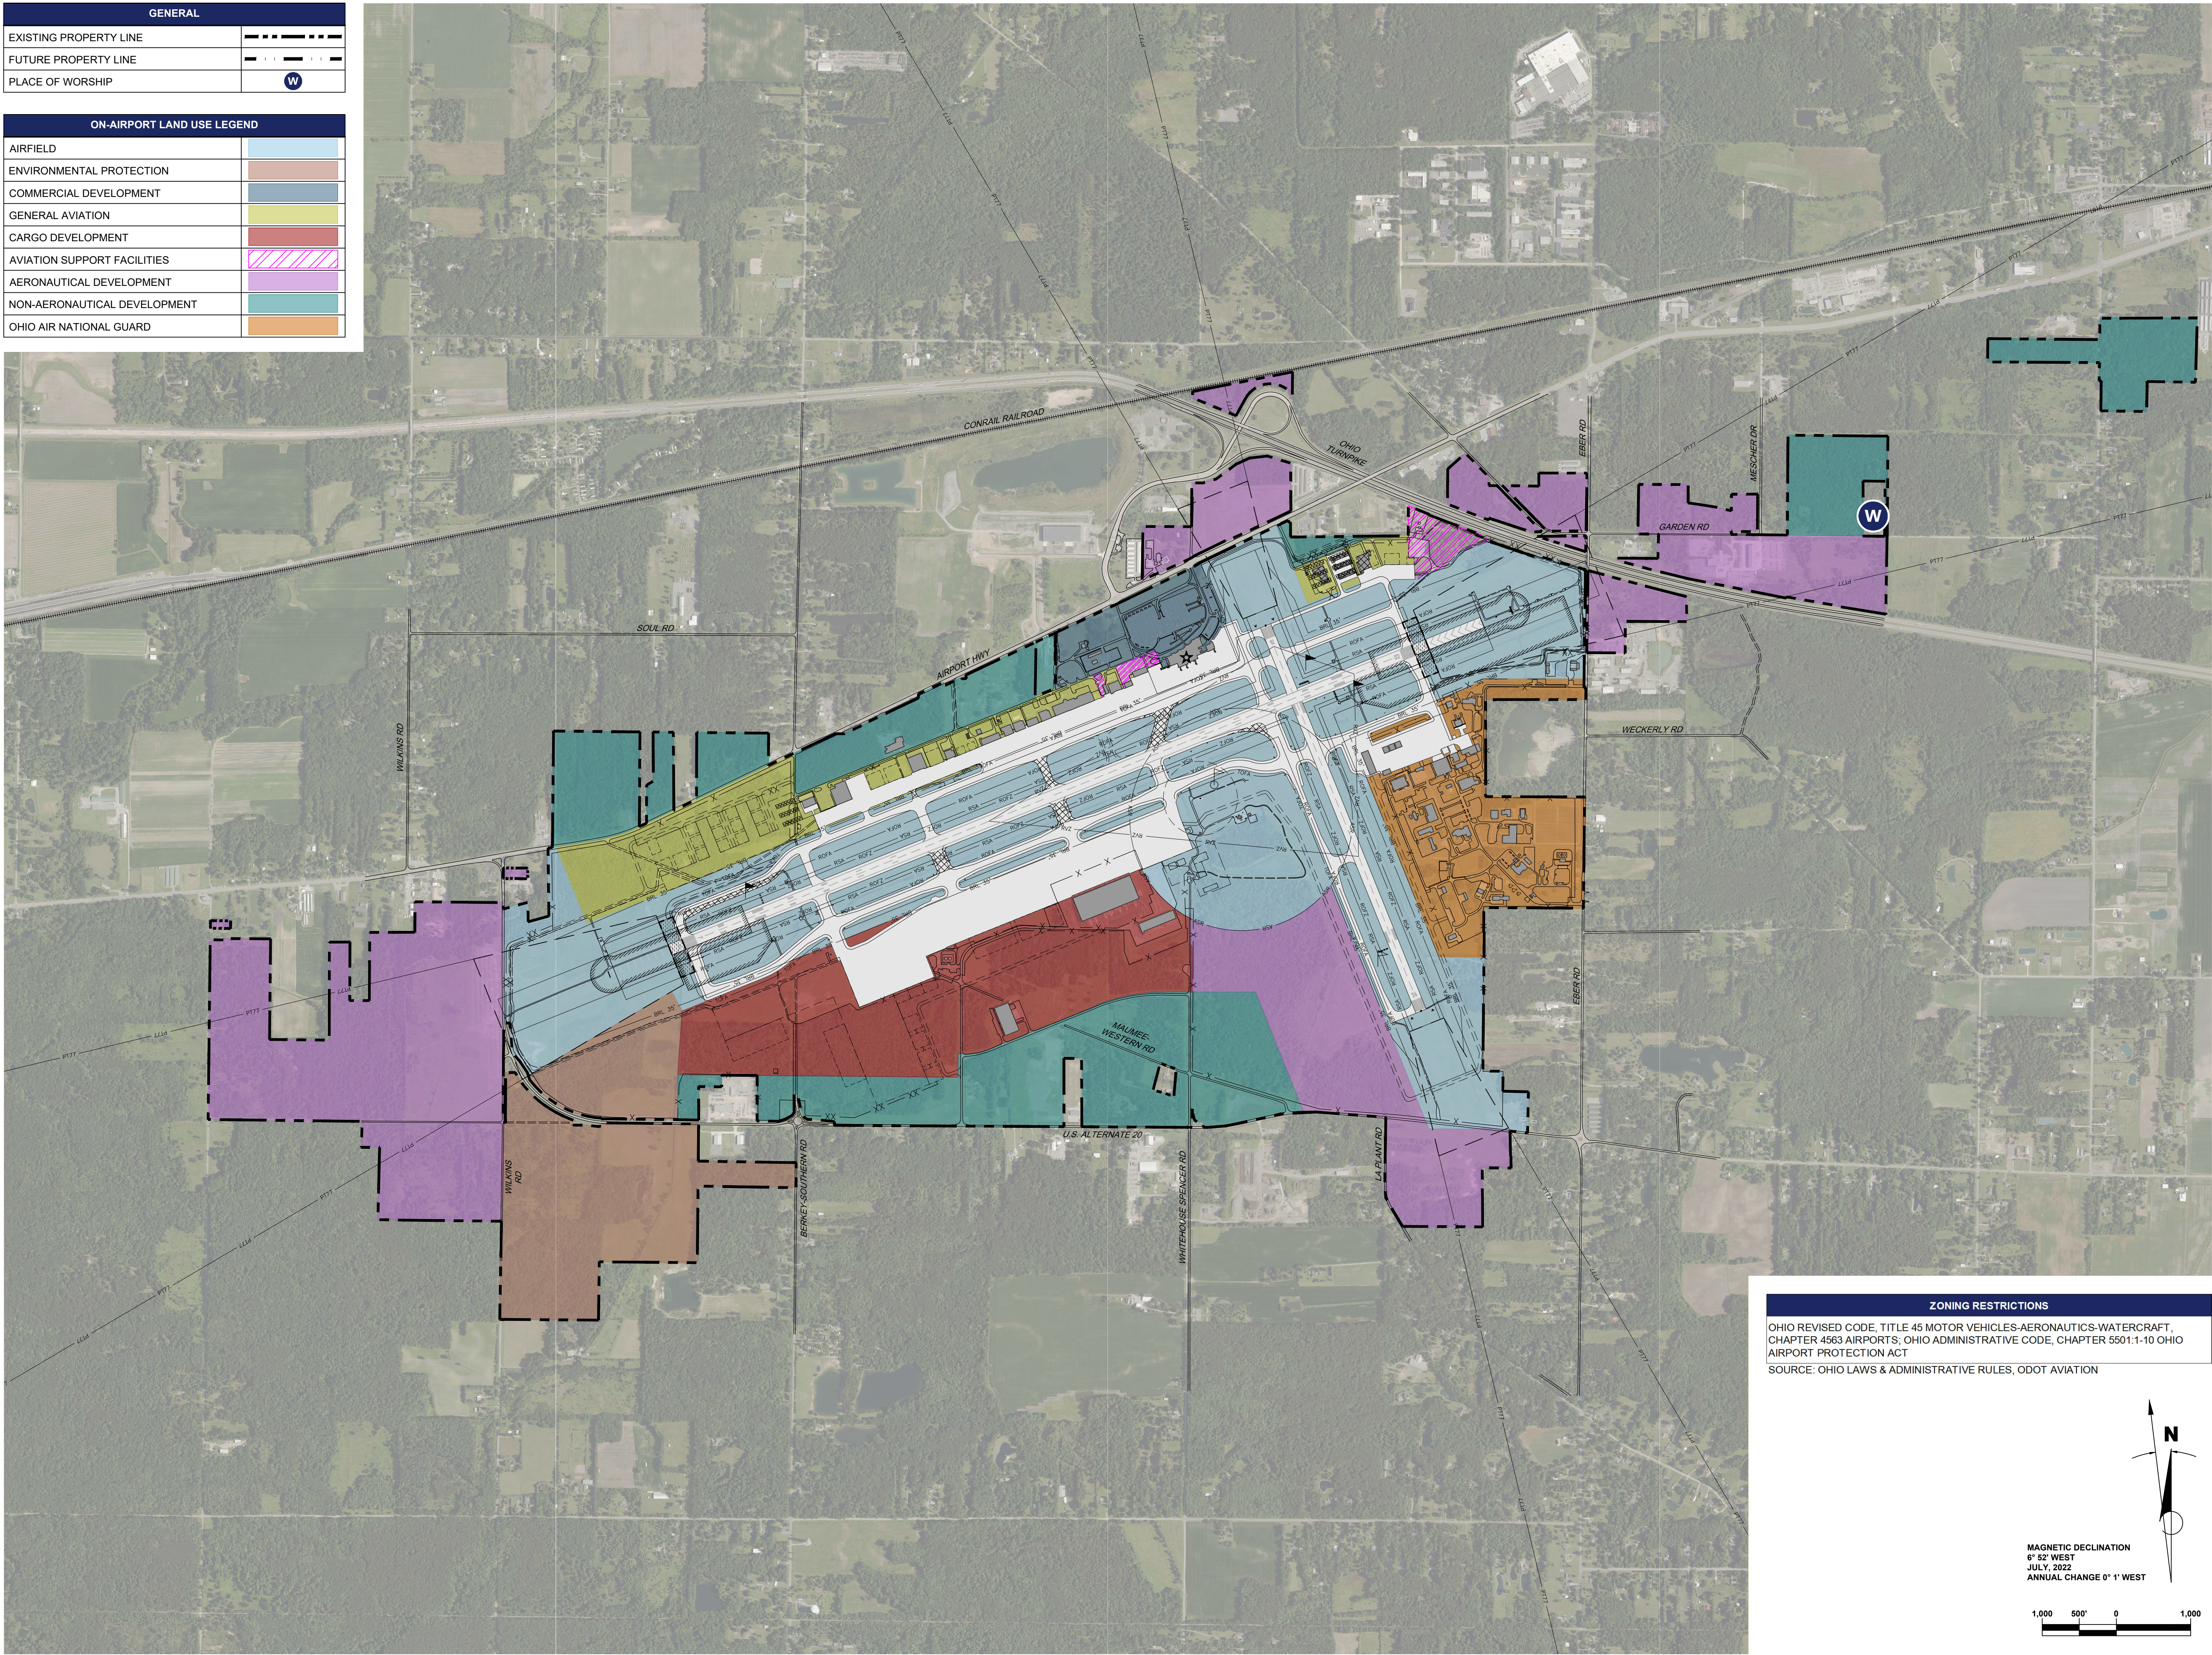

ZONING RESTRICTIONS

OHIO REVISED CODE, TITLE 45 MOTOR VEHICLES-AERONAUTICS-WATERCRAFT, CHAPTER 4563 AIRPORTS; OHIO ADMINISTRATIVE CODE, CHAPTER 5501:1-10 OHIO AIRPORT PROTECTION ACT
SOURCE: OHIO LAWS & ADMINISTRATIVE RULES, ODOT AVIATION

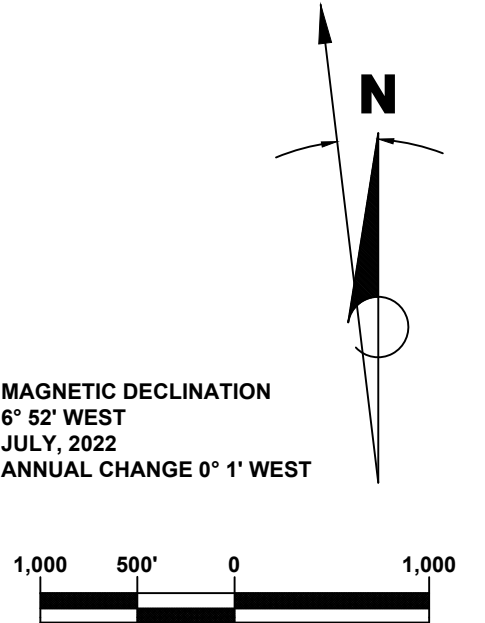

RS&H Ohio, Inc.
670 Morrison Road
Suite 220
Gahanna, Ohio 43230
380-777-6010
www.rsandh.com



**EUGENE F KRANZ
TOLEDO EXPRESS
AIRPORT**

SWANTON, OHIO

AIRPORT LAYOUT PLAN

CONSULTANTS

REVISIONS

NO.	DESCRIPTION	DATE

DATE ISSUED: DECEMBER 2023

REVIEWED BY:

DRAWN BY: CB, TJM

DESIGNED BY: TJM

PROJECT NUMBER
1018-1858-012

© 2023 RS&H, INC.

SHEET TITLE

**ON-AIRPORT
LAND USE PLAN
(FUTURE)**

SHEET NUMBER

22 OF 40


DRAFT

GENERAL	
EXISTING PROPERTY LINE	---
FUTURE PROPERTY LINE	- - -
CITY LIMITS	==
70 DNL NOISE CONTOUR	---
65 DNL NOISE CONTOUR	---


PUBLIC FACILITIES	
LIBRARY	L
PARK	P
SCHOOL	S
PLACE OF WORSHIP	W

ON-AIRPORT LAND USE LEGEND	
AIRFIELD	
ENVIRONMENTAL PROTECTION	
COMMERCIAL DEVELOPMENT	
GENERAL AVIATION	
CARGO DEVELOPMENT	
AVIATION SUPPORT FACILITIES	
AERONAUTICAL DEVELOPMENT	
NON-AERONAUTICAL DEVELOPMENT	
OHIO AIR NATIONAL GUARD	

OFF-AIRPORT LAND USE LEGEND	
COMMERCIAL	
PARK AND OPEN SPACE	
OFFICE COMMERCIAL	
RESIDENTIAL	
PLANNED INDUSTRIAL/BUSINESS PARK	
INDUSTRIAL	
AGRICULTURAL/RURAL RESIDENTIAL	

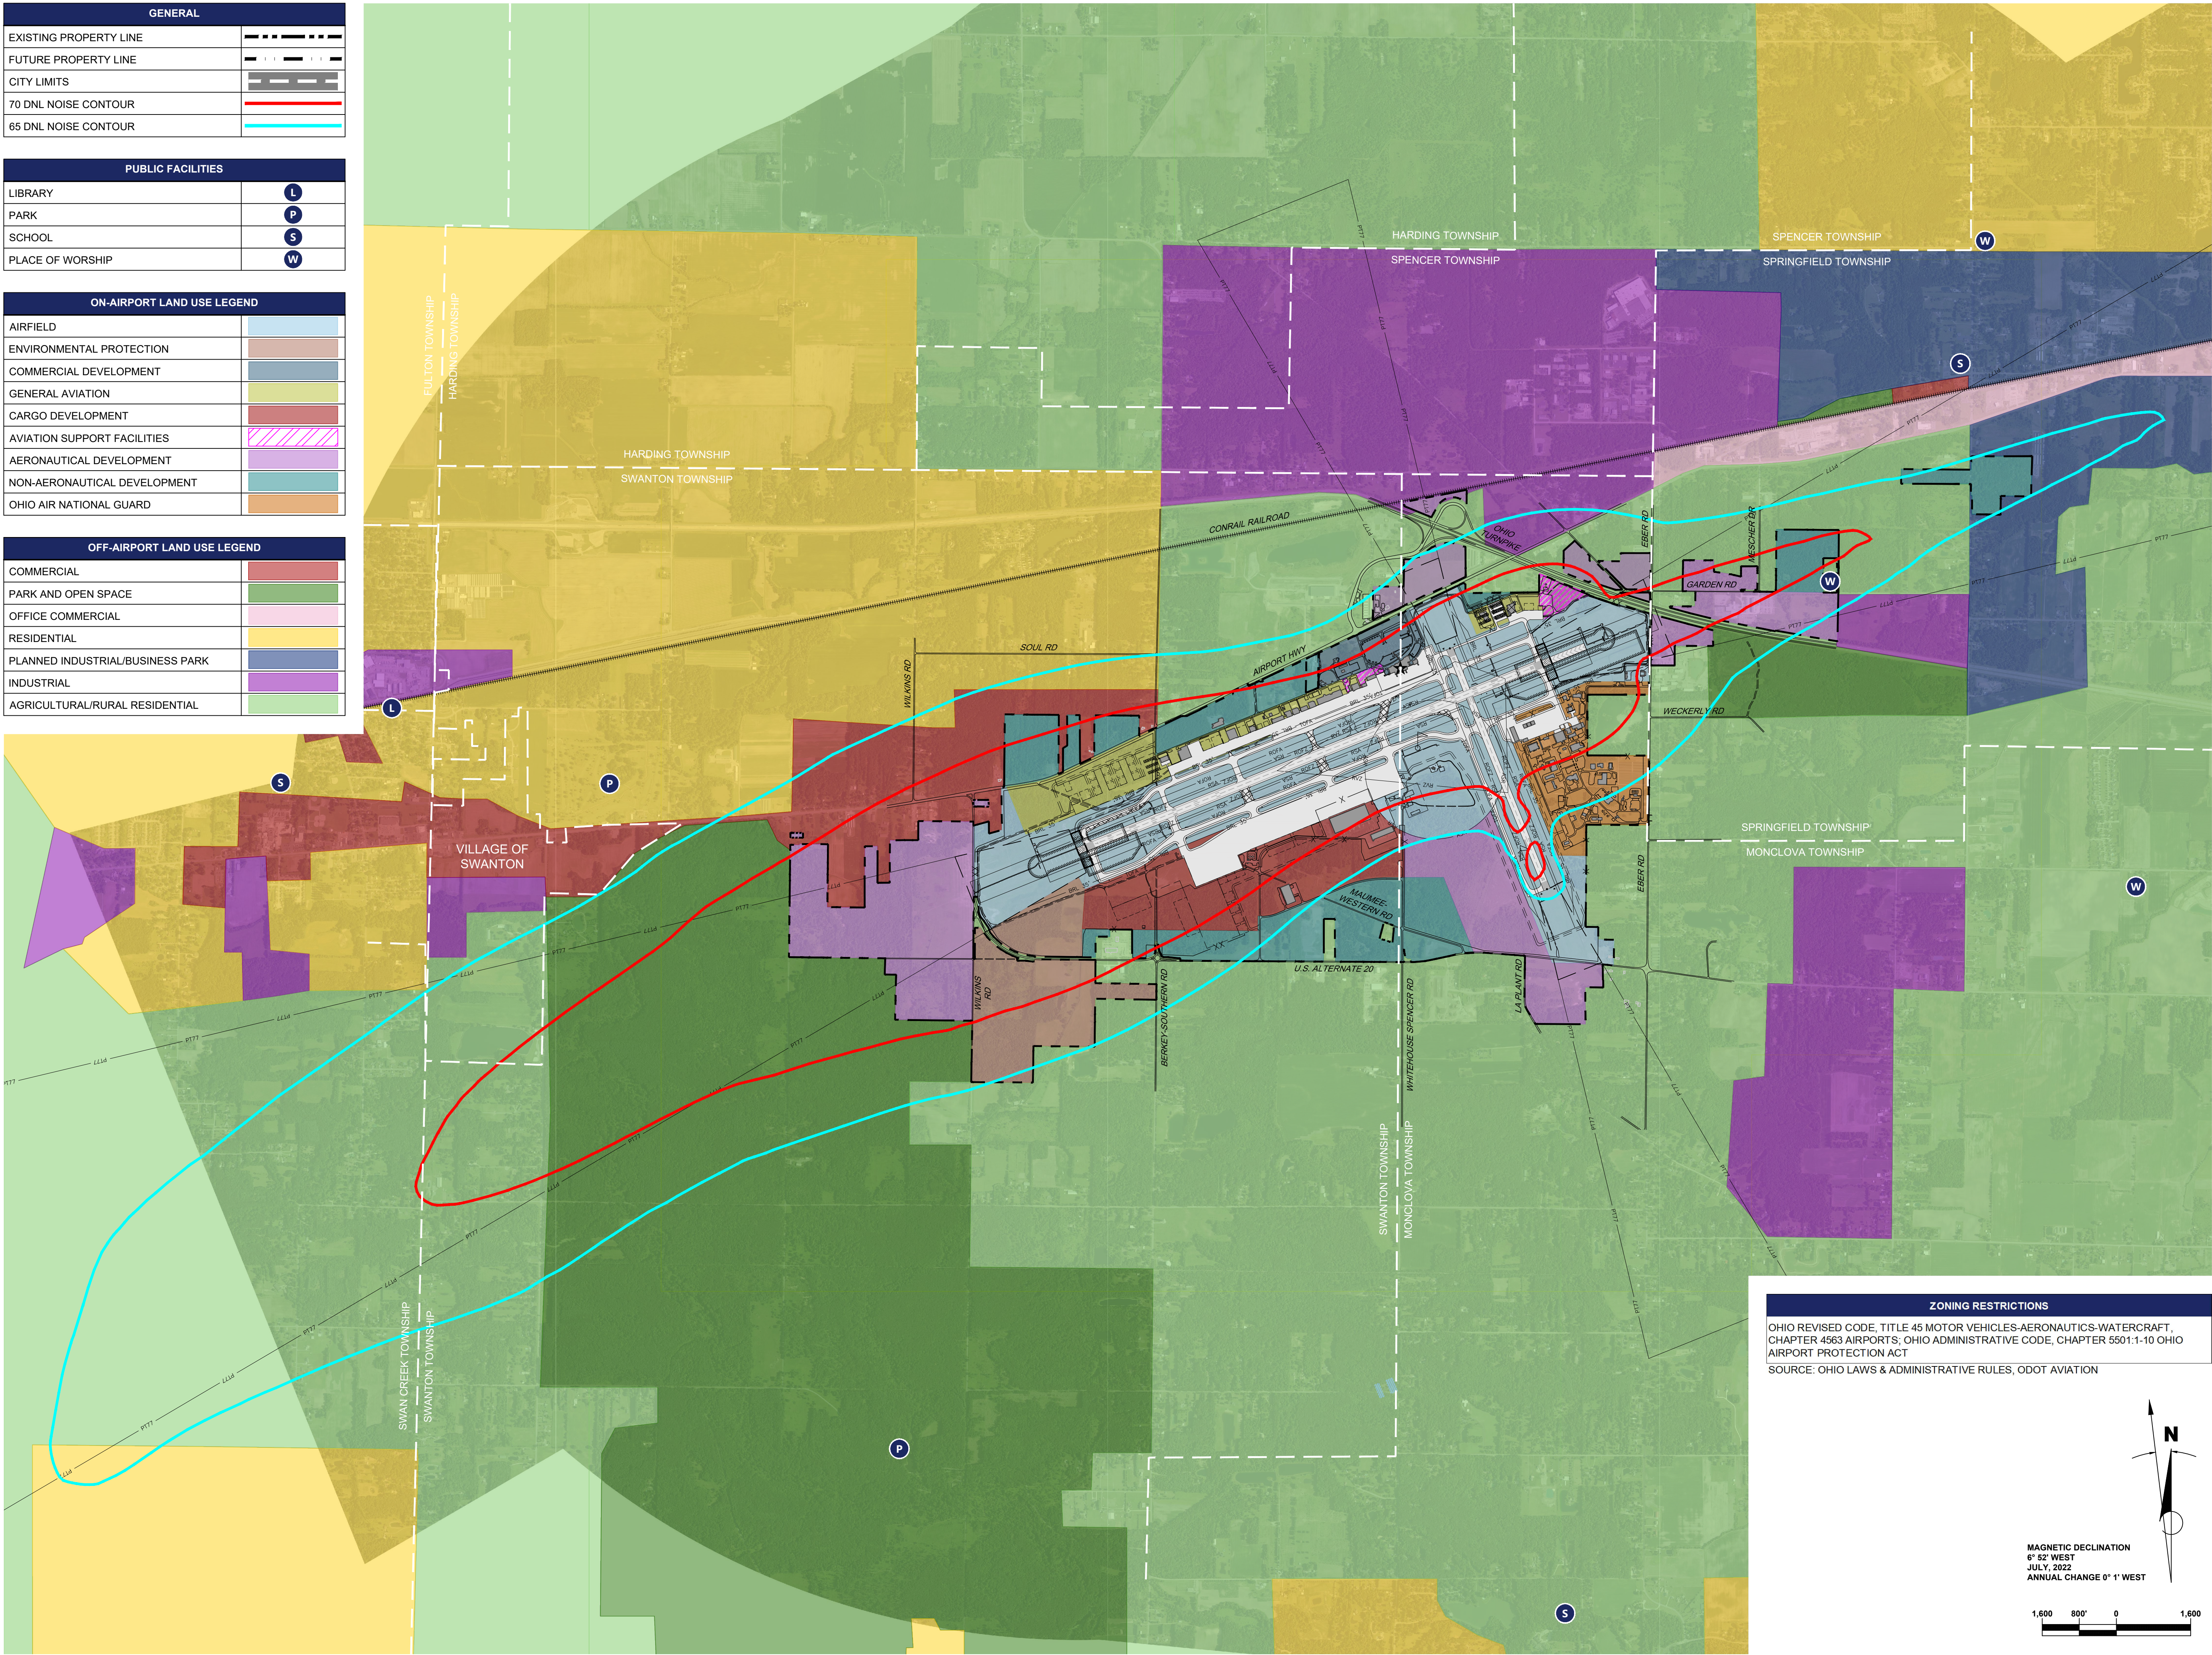

ZONING RESTRICTIONS	
OHIO REVISED CODE, TITLE 45 MOTOR VEHICLES-AERONAUTICS-WATERCRAFT, CHAPTER 4563 AIRPORTS; OHIO ADMINISTRATIVE CODE, CHAPTER 5501.1-10 OHIO AIRPORT PROTECTION ACT	
SOURCE: OHIO LAWS & ADMINISTRATIVE RULES, ODOT AVIATION	

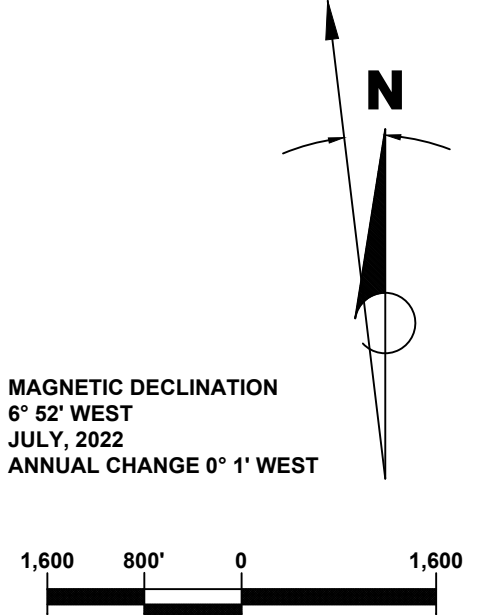

RS&H Ohio, Inc.
670 Morrison Road
Suite 220
Gahanna, Ohio 43230
380-777-6010
www.rsandh.com



**EUGENE F KRANZ
TOLEDO EXPRESS
AIRPORT**

SWANTON, OHIO

AIRPORT LAYOUT PLAN

CONSULTANTS

REVISIONS

NO.	DESCRIPTION	DATE

DATE ISSUED: DECEMBER 2023
REVIEWED BY:
DRAWN BY: CB, TJM
DESIGNED BY: TJM

PROJECT NUMBER
1018-1858-012

© 2023 RS&H, INC.

SHEET TITLE

**ON/OFF-AIRPORT
LAND USE
PLAN
(FUTURE)**

SHEET NUMBER

23 OF 40

DRAFT

DESCRIPTION	EXISTING	FUTURE
PROPERTY LINE	----	----
PARCEL LINE	-----	N/A
RUNWAY SAFETY AREA	ROSA	N/A
RUNWAY OBJECT FREE AREA	ROFA	N/A
RUNWAY OBSTACLE FREE ZONE	ROFZ	N/A
RUNWAY PROTECTION ZONE	ROFZ	N/A
RUNWAY VISIBILITY ZONE	RVZ	N/A
TAXIWAY OBJECT FREE AREA	TOFA	N/A
BUILDING RESTRICTION LINE	BRL 35'	N/A
PART 77 SURFACE	PT77	N/A
AIRFIELD PAVEMENT		
AIRFIELD PAVEMENT TO BE REMOVED	N/A	
BUILDINGS		
ROADWAY/PARKING		
UNPAVED ROADWAY/PARKING		N/A
FENCE	-X-X-X-	-XX-XX-
NGS MONUMENT	PACS/SACS	N/A
PARCEL DESIGNATION	123	N/A
AIRPORT PROPERTY		
OHIO ANG LEASED PROPERTY		N/A

PRELIMINARY PLAN ONLY

THIS EXHIBIT 'A' IS TO BE USED FOR PRELIMINARY PLANNING ONLY. THIS DRAWING HAS BEEN COMPILED USING BEST INFORMATION AVAILABLE AT TIME OF PREPARATION AND UPDATES.

NOTES:

- NO BOUNDARY SURVEY WAS DONE FOR THIS EXHIBIT 'A'. AIRPORT PROPERTY LINE CALCULATED USING PARCEL INFORMATION FROM LUCAS COUNTY AUDITOR OFFICE - AREIS (AUDITOR'S REAL ESTATE INFORMATION SYSTEM) ONLINE.
- PARCEL DESIGNATIONS BASED ON PREVIOUS AIRPORT PROPERTY MAP, DATED FEBRUARY 2009.
- SECTION CORNERS LOCATED USING ODOT TRANSPORTATION INFORMATION MAPPING SYSTEM.
- SEE SHEETS 25-36 FOR AIRPORT PROPERTY LINE CALCULATED BEARING/DISTANCE AND LENGTH/RADIUS INFORMATION.
- SEE SHEETS 37-39 FOR PARCEL INFORMATION.




SURVEY MONUMENTS					
DESIGNATION	NGS PID	PACS OR SACS	LATITUDE	LONGITUDE	ELEVATION
TOL C 2	AB3452	PACS	41° 35' 15.55" N	83° 48' 33.22" W	679.5'
TOL A 2	AB3450	SACS	41° 35' 03.09" N	83° 49' 29.77" W	678.4'
TOL D	AE1961	SACS	41° 35' 36.97" N	83° 47' 46.59" W	662.3'

SOURCE: NATIONAL GEODETIC SURVEY, NAD 83 (2011), NAVD 88

TOLEDO-LUCAS COUNTY
PORT AUTHORITY

APPROVED _____ NAME _____ DATE _____

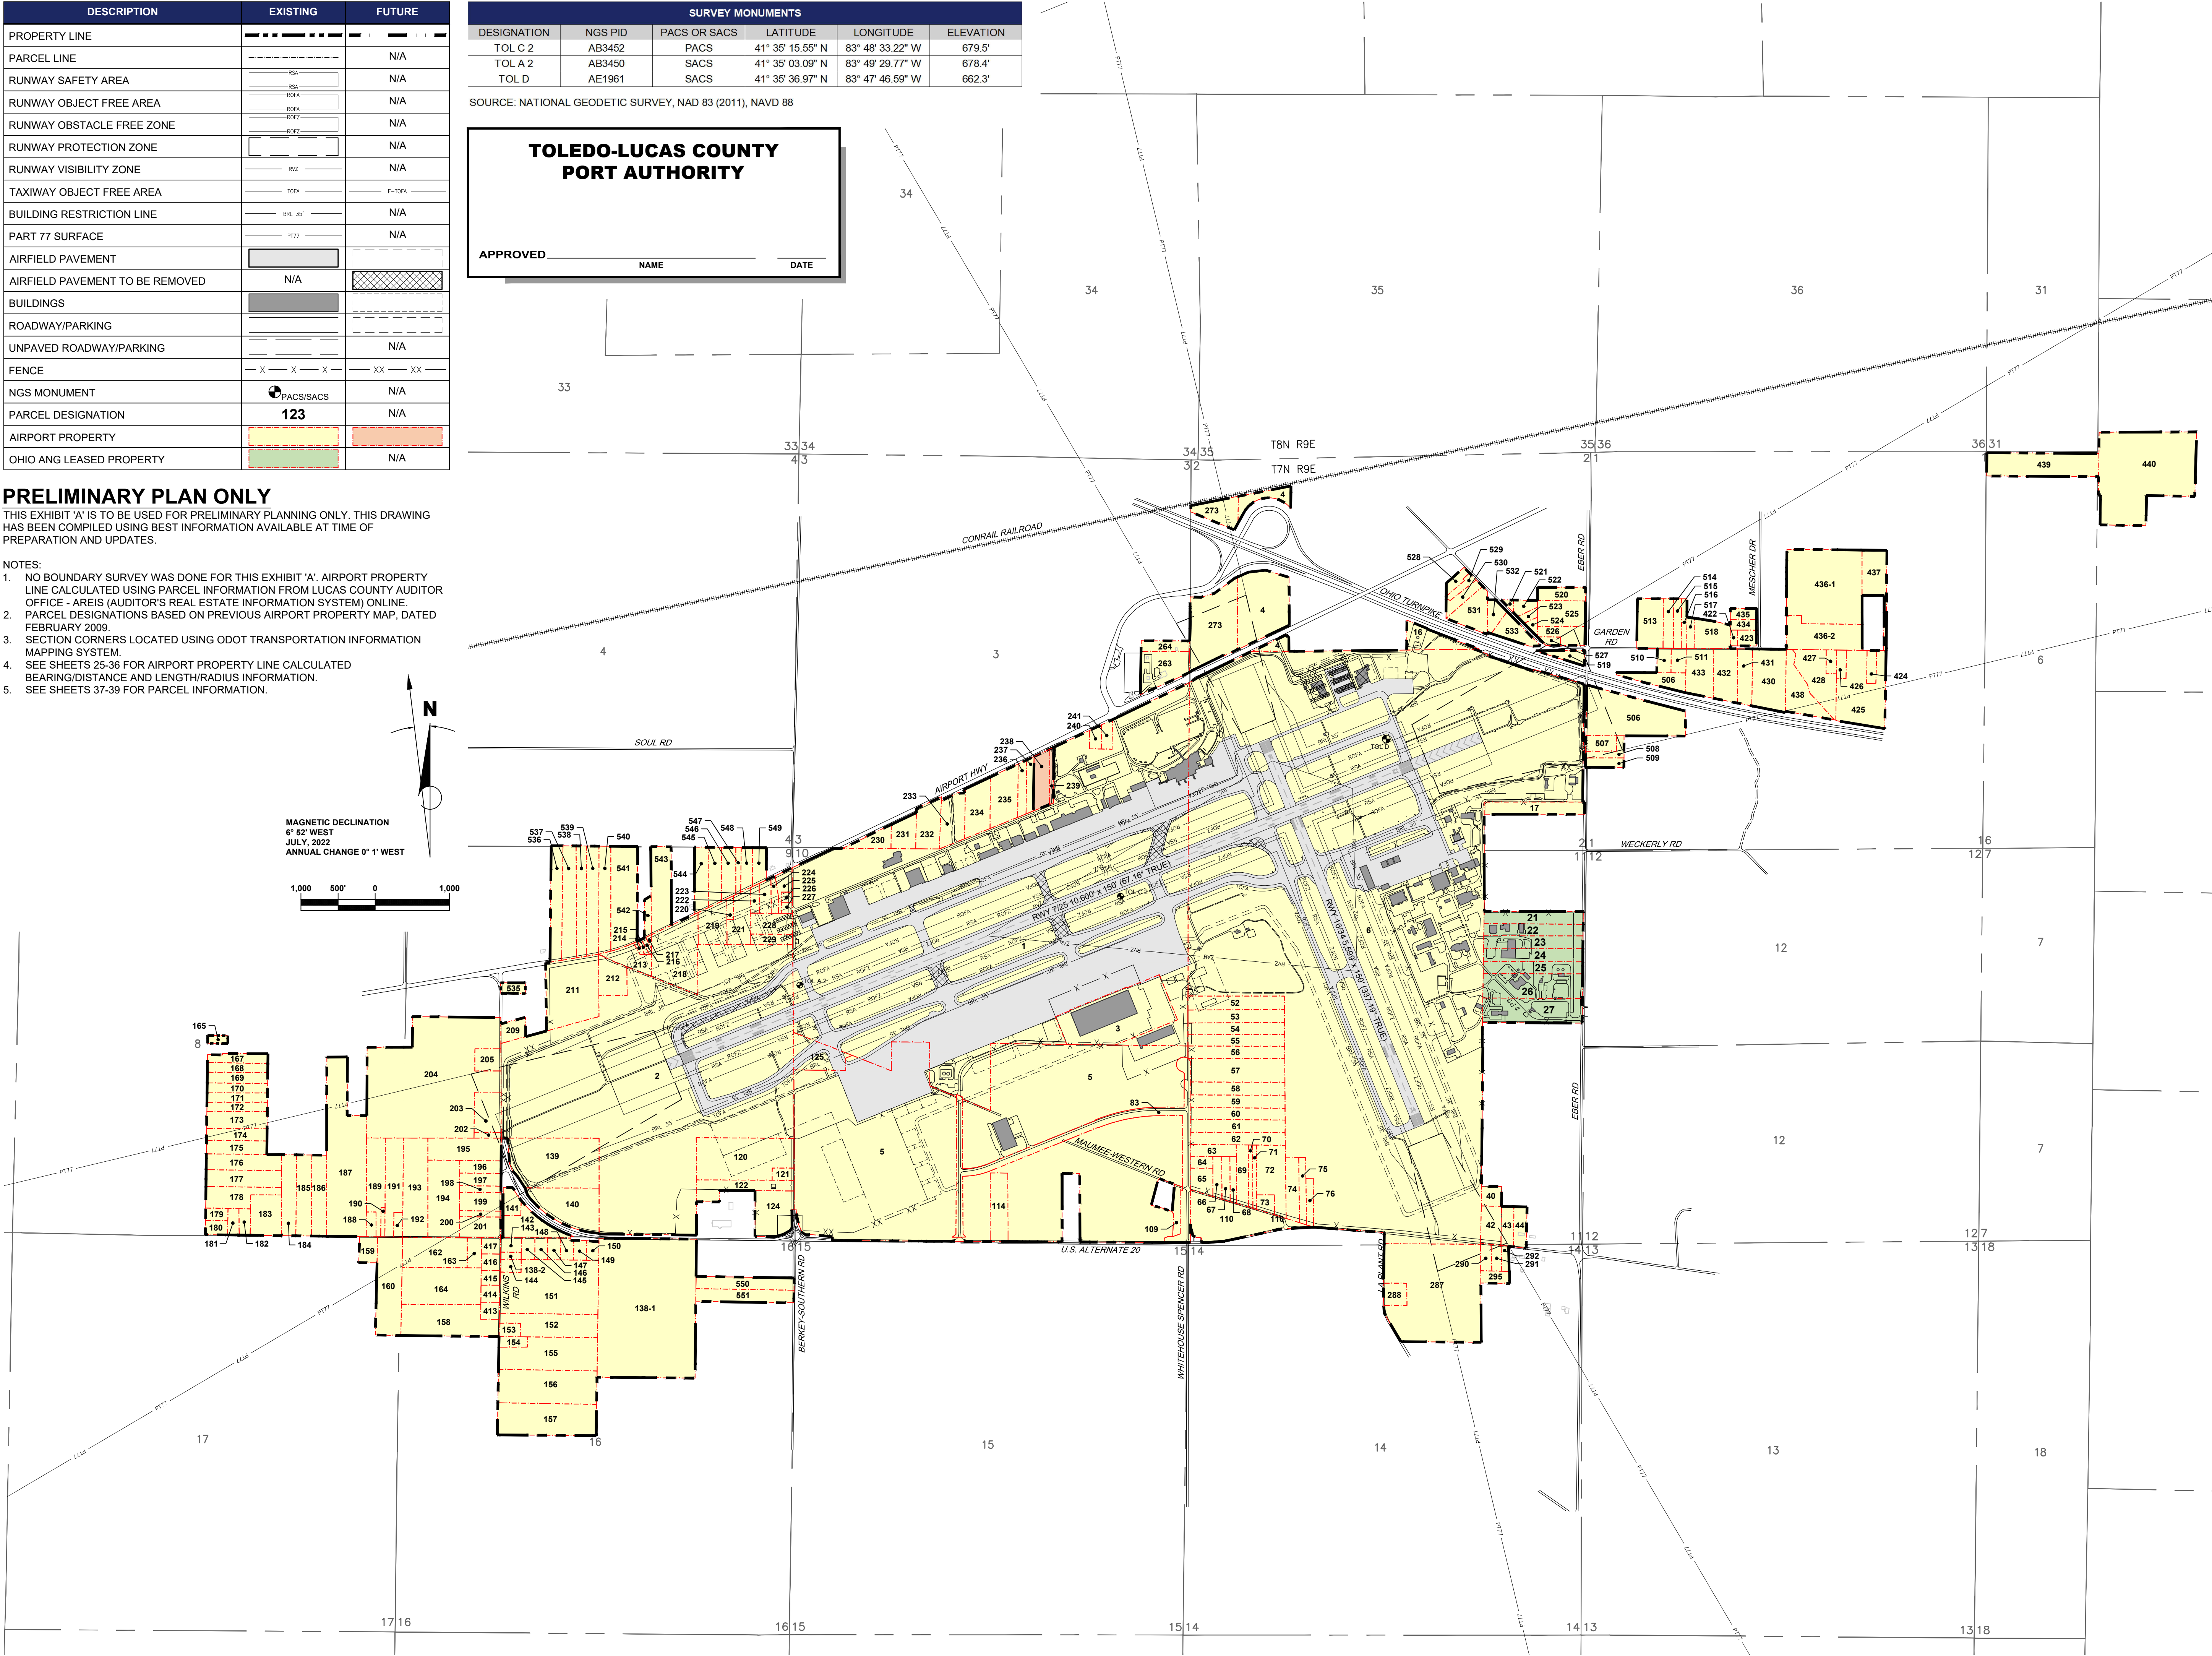

RS&H Ohio, Inc.
670 Morrison Road
Suite 220
Gahanna, Ohio 43230
380-777-6010
www.rsandh.com



EUGENE F KRANZ
TOLEDO EXPRESS
AIRPORT

SWANTON, OHIO

AIRPORT
LAYOUT
PLAN

CONSULTANTS

REVISIONS

NO.	DESCRIPTION	DATE

DATE ISSUED: DECEMBER 2023

REVIEWED BY:

DRAWN BY: CB, TJM

DESIGNED BY: TJM

PROJECT NUMBER
1018-1858-012

© 2023 RS&H, INC.

SHEET TITLE
EXHIBIT 'A'
AIRPORT
PROPERTY
INVENTORY MAP
(1 OF 16)

SHEET NUMBER


24 OF 40

DRAFT





DESCRIPTION	EXISTING	FUTURE
PROPERTY LINE	---	---
PARCEL LINE	---	N/A
RUNWAY SAFETY AREA	---	N/A
RUNWAY OBJECT FREE AREA	---	N/A
RUNWAY OBSTACLE FREE ZONE	---	N/A
RUNWAY PROTECTION ZONE	---	N/A
RUNWAY VISIBILITY ZONE	---	N/A
TAXIWAY OBJECT FREE AREA	---	N/A
BUILDING RESTRICTION LINE	---	N/A
PART 77 SURFACE	---	N/A
AIRFIELD PAVEMENT	---	---
AIRFIELD PAVEMENT TO BE REMOVED	N/A	---
BUILDINGS	---	---
ROADWAY/PARKING	---	---
UNPAVED ROADWAY/PARKING	---	N/A
FENCE	--- X --- X --- X ---	--- XX --- XX ---
PARCEL DESIGNATION	123	N/A
CALCULATED BEARING/DISTANCE	(N00° 10' 20"W 30.00')	N/A
CALCULATED LENGTH/RADIUS	(L=123' R=456')	N/A
AIRPORT PROPERTY	---	---
OHIO ANG LEASED PROPERTY	---	N/A

- NOTES:
- NO BOUNDARY SURVEY WAS DONE FOR THIS EXHIBIT 'A'. AIRPORT PROPERTY LINE CALCULATED USING PARCEL INFORMATION FROM LUCAS COUNTY AUDITOR OFFICE - AREIS (AUDITOR'S REAL ESTATE INFORMATION SYSTEM) ONLINE.
 - PARCEL DESIGNATIONS BASED ON PREVIOUS AIRPORT PROPERTY MAP, DATED FEBRUARY 2009.
 - SECTION CORNERS LOCATED USING ODOT TRANSPORTATION INFORMATION MAPPING SYSTEM.
 - SEE SHEETS 37-39 FOR PARCEL INFORMATION.

EXHIBIT 'A' AIRPORT PROPERTY
INVENTORY MAP KEY

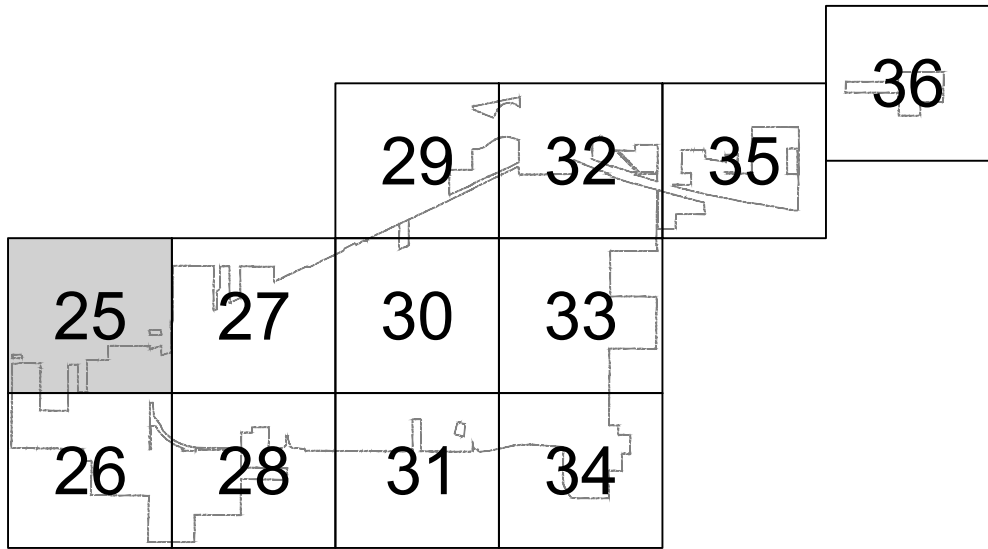

MAGNETIC DECLINATION
6° 52' WEST
JULY, 2022
ANNUAL CHANGE 0° 1' WEST

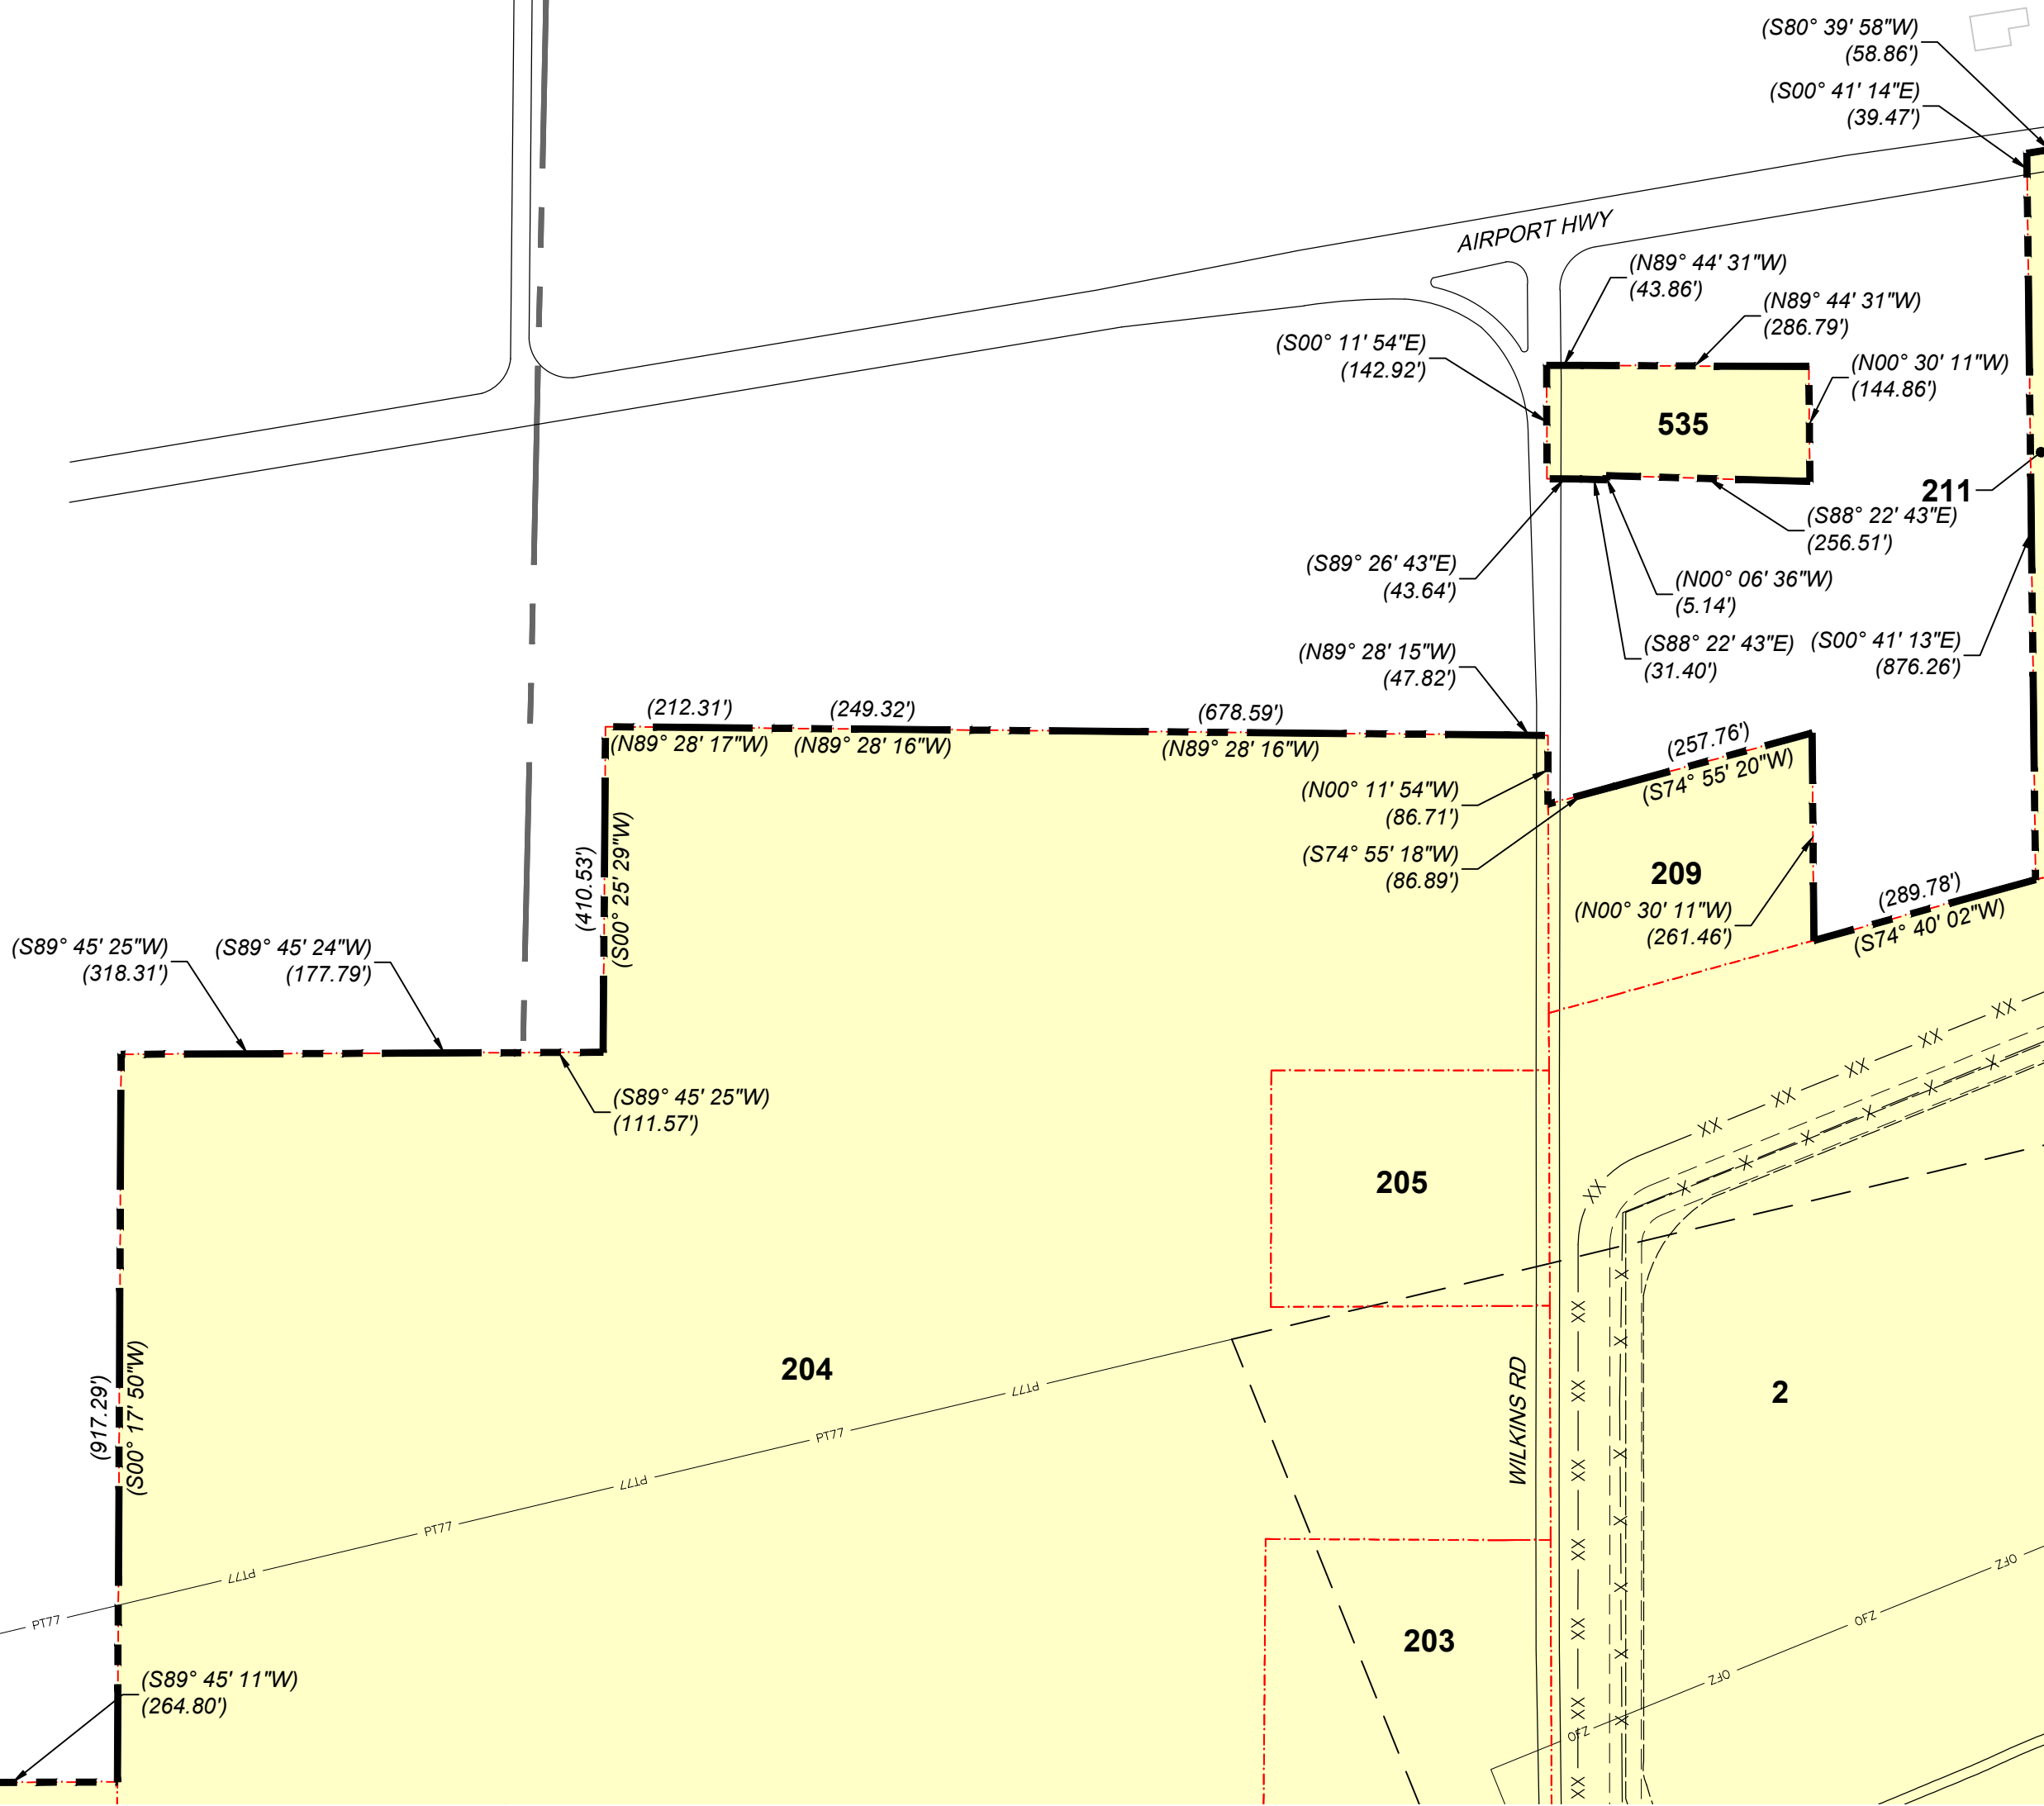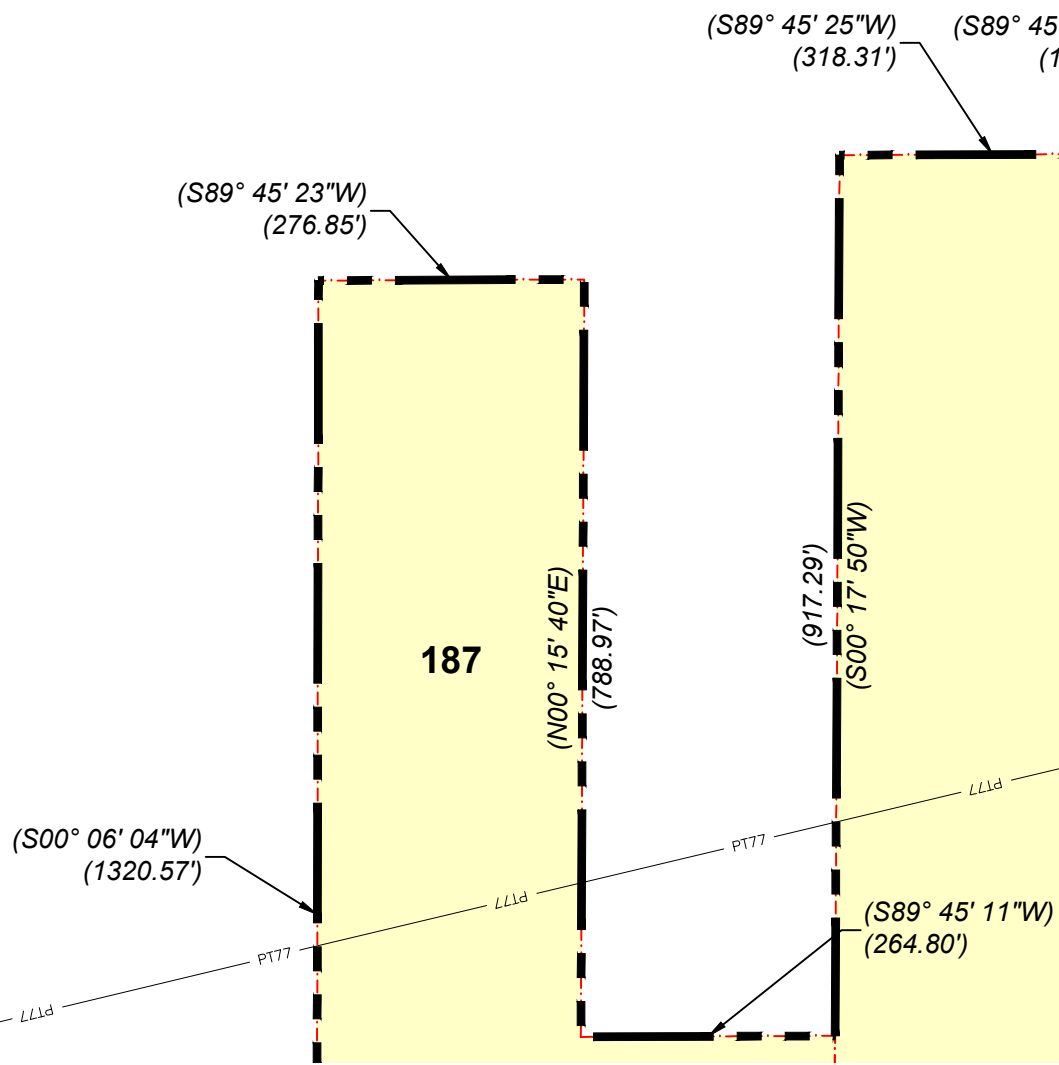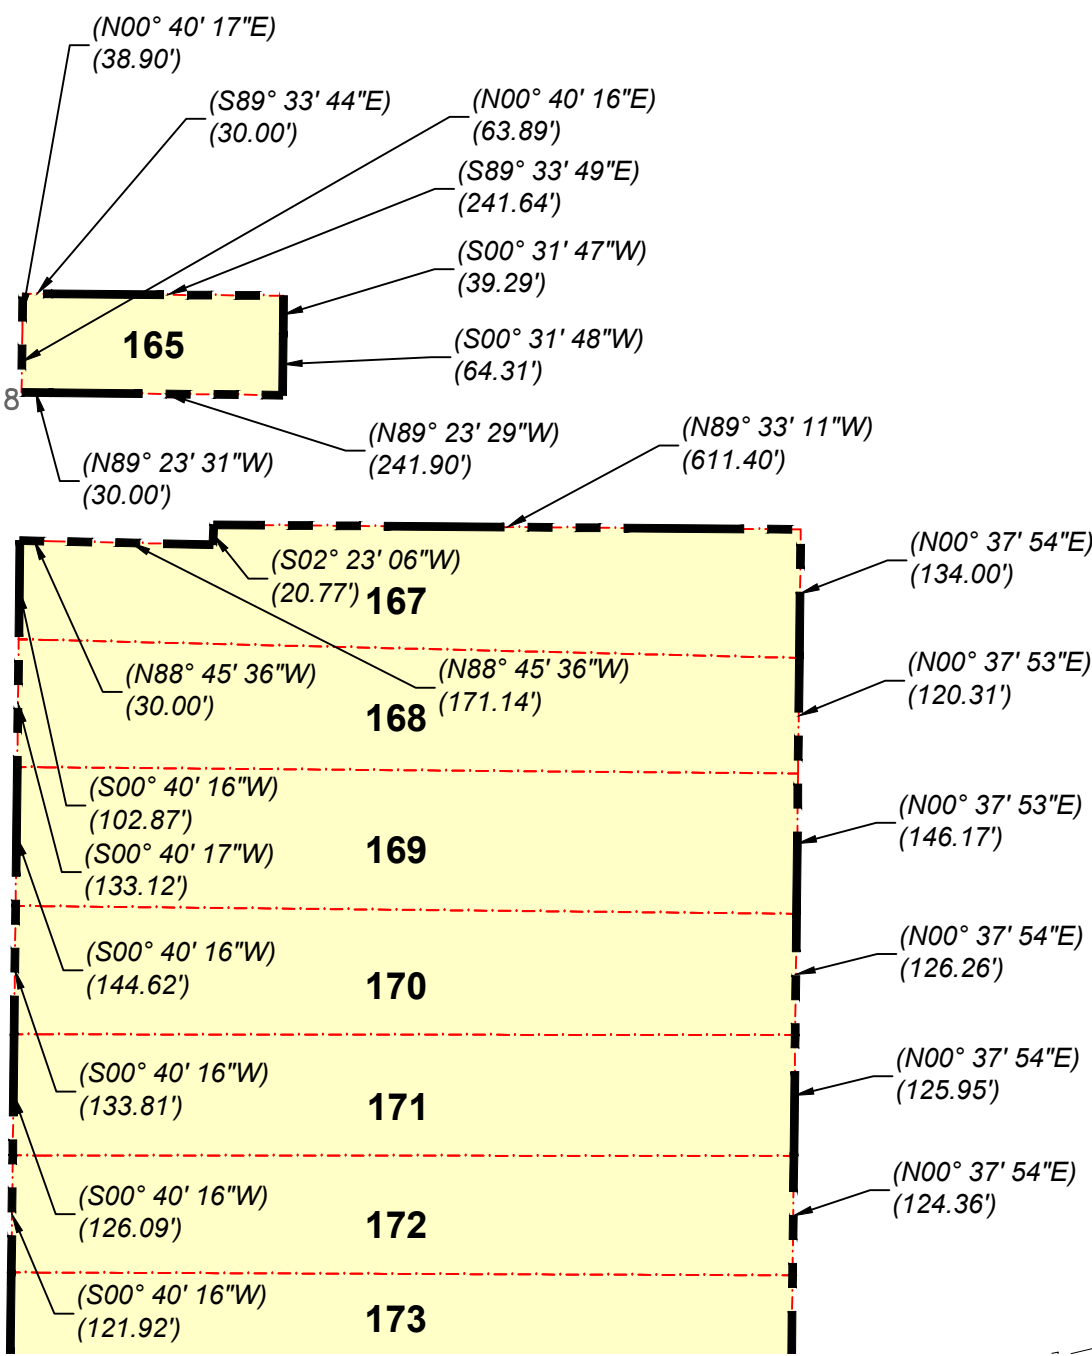 

RS&H Ohio, Inc.
670 Morrison Road
Suite 220
Gahanna, Ohio 43230
380-777-6010
www.rsandh.com



EUGENE F KRANZ
TOLEDO EXPRESS
AIRPORT
SWANTON, OHIO

AIRPORT
LAYOUT
PLAN

CONSULTANTS

REVISIONS

NO.	DESCRIPTION	DATE

DATE ISSUED: DECEMBER 2023

REVIEWED BY:

DRAWN BY: CB, TJM

DESIGNED BY: TJM

PROJECT NUMBER
1018-1858-012

© 2023 RS&H, INC.

SHEET TITLE
EXHIBIT 'A'
AIRPORT
PROPERTY
INVENTORY MAP
(2 OF 16)

SHEET NUMBER




25 OF 40

DRAFT

DESCRIPTION	EXISTING	FUTURE
PROPERTY LINE	---	---
PARCEL LINE	---	N/A
RUNWAY SAFETY AREA	---	N/A
RUNWAY OBJECT FREE AREA	---	N/A
RUNWAY OBSTACLE FREE ZONE	---	N/A
RUNWAY PROTECTION ZONE	---	N/A
RUNWAY VISIBILITY ZONE	---	N/A
TAXIWAY OBJECT FREE AREA	---	N/A
BUILDING RESTRICTION LINE	---	N/A
PART 77 SURFACE	---	N/A
AIRFIELD PAVEMENT	---	---
AIRFIELD PAVEMENT TO BE REMOVED	N/A	---
BUILDINGS	---	---
ROADWAY/PARKING	---	---
UNPAVED ROADWAY/PARKING	---	N/A
FENCE	---	---
PARCEL DESIGNATION	123	N/A
CALCULATED BEARING/DISTANCE	(N00° 10' 20"W 30.00')	N/A
CALCULATED LENGTH/RADIUS	(L=123' R=456')	N/A
AIRPORT PROPERTY	---	---
OHIO ANG LEASED PROPERTY	---	N/A

- NOTES:
- NO BOUNDARY SURVEY WAS DONE FOR THIS EXHIBIT 'A'. AIRPORT PROPERTY LINE CALCULATED USING PARCEL INFORMATION FROM LUCAS COUNTY AUDITOR OFFICE - AREIS (AUDITOR'S REAL ESTATE INFORMATION SYSTEM) ONLINE.
 - PARCEL DESIGNATIONS BASED ON PREVIOUS AIRPORT PROPERTY MAP, DATED FEBRUARY 2009.
 - SECTION CORNERS LOCATED USING ODOT TRANSPORTATION INFORMATION MAPPING SYSTEM.
 - SEE SHEETS 37-39 FOR PARCEL INFORMATION.

EXHIBIT 'A' AIRPORT PROPERTY
INVENTORY MAP KEY

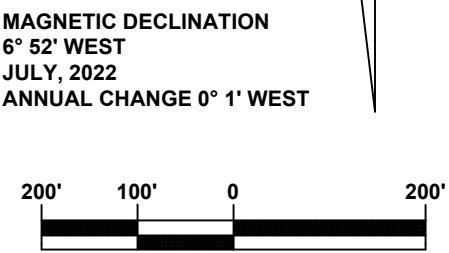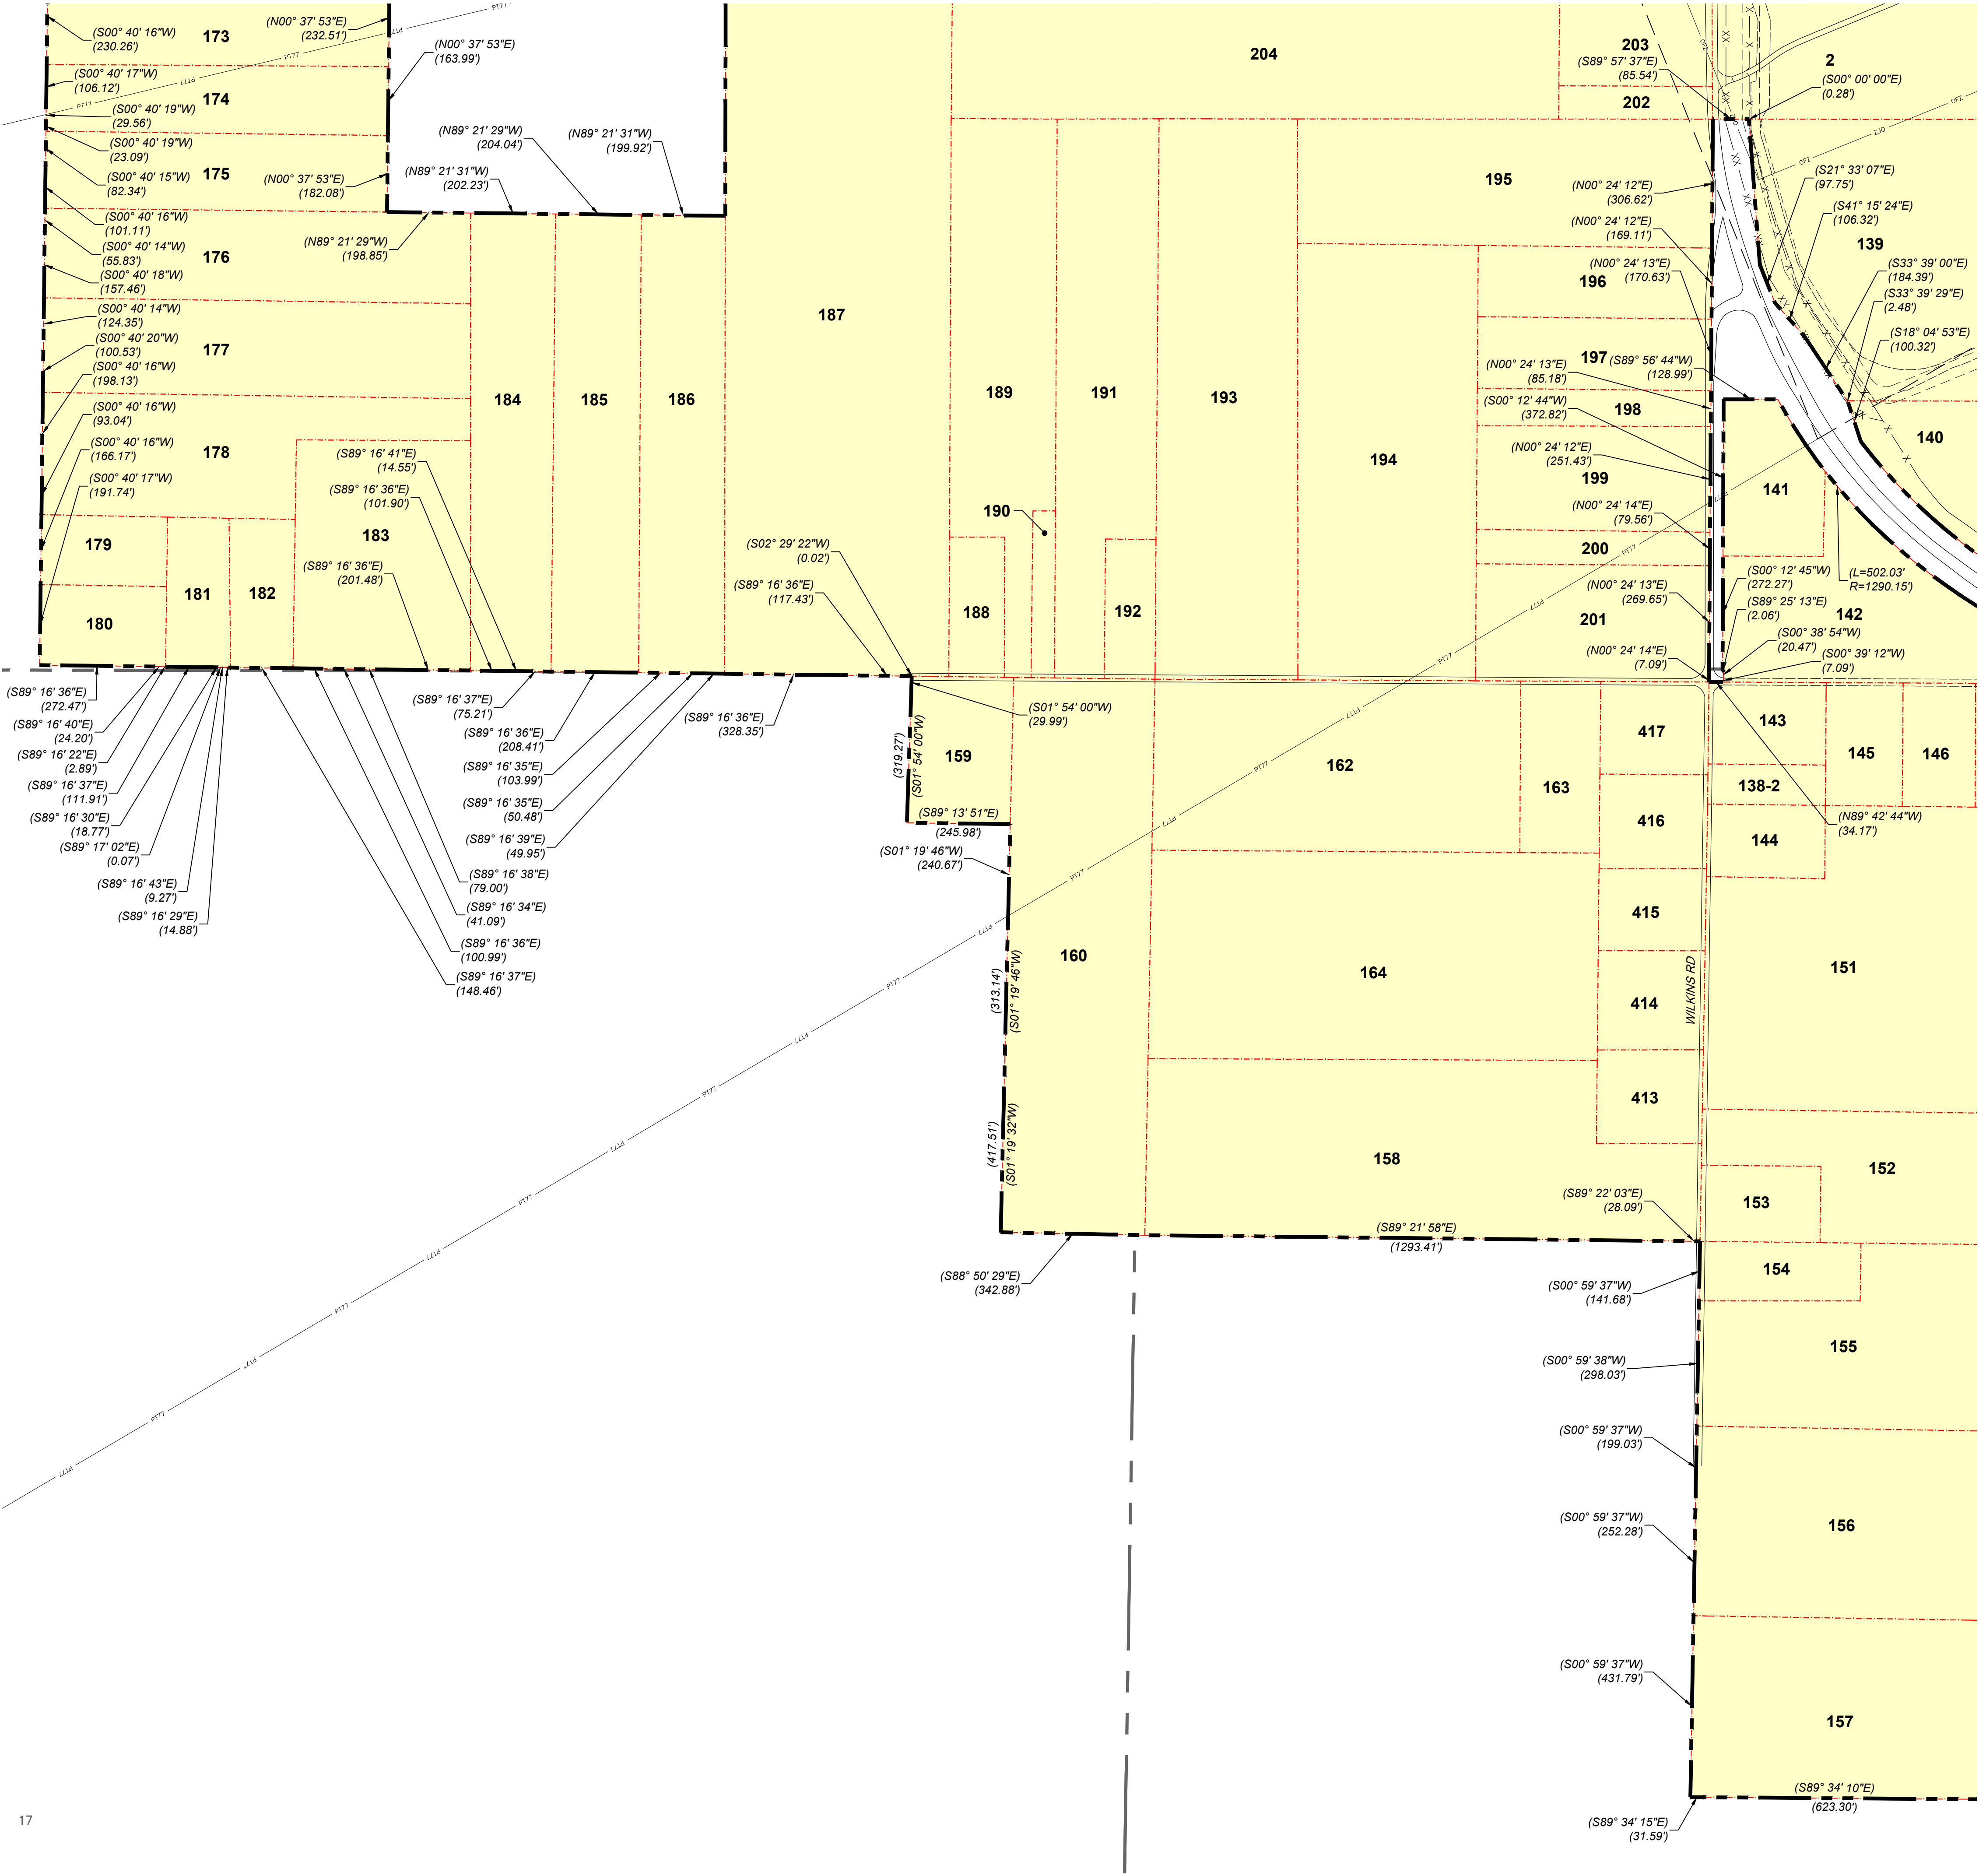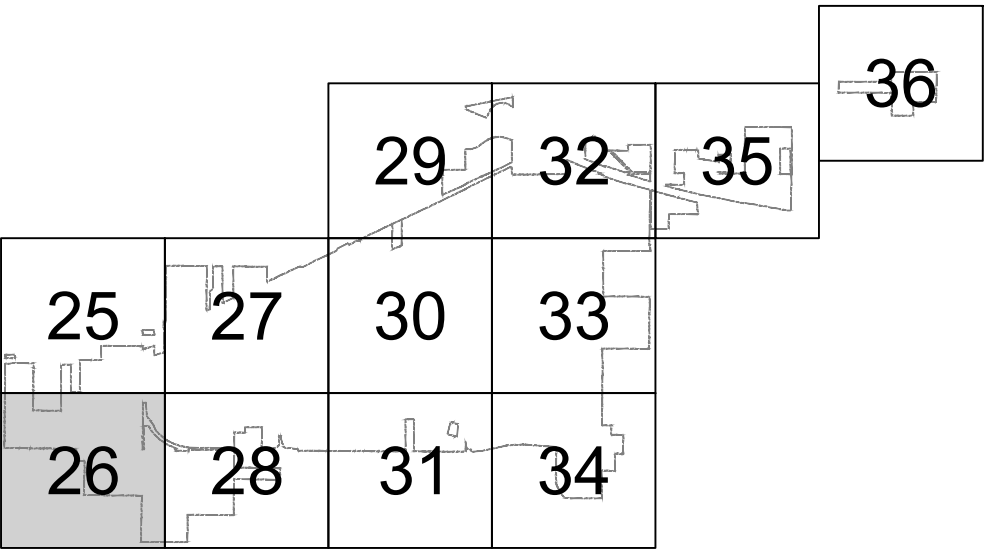

RS&H Ohio, Inc.
670 Morrison Road
Suite 220
Gahanna, Ohio 43230
380-777-6010
www.rsandh.com



EUGENE F KRANZ
TOLEDO EXPRESS
AIRPORT
SWANTON, OHIO

AIRPORT
LAYOUT
PLAN

CONSULTANTS

REVISIONS

NO.	DESCRIPTION	DATE

DATE ISSUED: DECEMBER 2023

REVIEWED BY:

DRAWN BY: CB, TJM

DESIGNED BY: TJM

PROJECT NUMBER
1018-1858-012

© 2023 RS&H, INC.

SHEET TITLE
EXHIBIT 'A'
AIRPORT
PROPERTY
INVENTORY MAP
(3 OF 16)

SHEET NUMBER




26 OF 40

DRAFT

DESCRIPTION	EXISTING	FUTURE
PROPERTY LINE	---	---
PARCEL LINE	---	N/A
RUNWAY SAFETY AREA	---	N/A
RUNWAY OBJECT FREE AREA	---	N/A
RUNWAY OBSTACLE FREE ZONE	---	N/A
RUNWAY PROTECTION ZONE	---	N/A
RUNWAY VISIBILITY ZONE	---	N/A
TAXIWAY OBJECT FREE AREA	---	N/A
BUILDING RESTRICTION LINE	---	N/A
PART 77 SURFACE	---	N/A
AIRFIELD PAVEMENT	---	---
AIRFIELD PAVEMENT TO BE REMOVED	N/A	---
BUILDINGS	---	---
ROADWAY/PARKING	---	---
UNPAVED ROADWAY/PARKING	---	N/A
FENCE	---	---
PARCEL DESIGNATION	123	N/A
CALCULATED BEARING/DISTANCE	(N00° 10' 20"W 30.00')	N/A
CALCULATED LENGTH/RADIUS	(L=123' R=456')	N/A
AIRPORT PROPERTY	---	---
OHIO ANG LEASED PROPERTY	---	N/A

- NOTES:
- NO BOUNDARY SURVEY WAS DONE FOR THIS EXHIBIT 'A'. AIRPORT PROPERTY LINE CALCULATED USING PARCEL INFORMATION FROM LUCAS COUNTY AUDITOR OFFICE - AREIS (AUDITOR'S REAL ESTATE INFORMATION SYSTEM) ONLINE.
 - PARCEL DESIGNATIONS BASED ON PREVIOUS AIRPORT PROPERTY MAP, DATED FEBRUARY 2009.
 - SECTION CORNERS LOCATED USING ODOT TRANSPORTATION INFORMATION MAPPING SYSTEM.
 - SEE SHEETS 37-39 FOR PARCEL INFORMATION.

EXHIBIT 'A' AIRPORT PROPERTY
INVENTORY MAP KEY

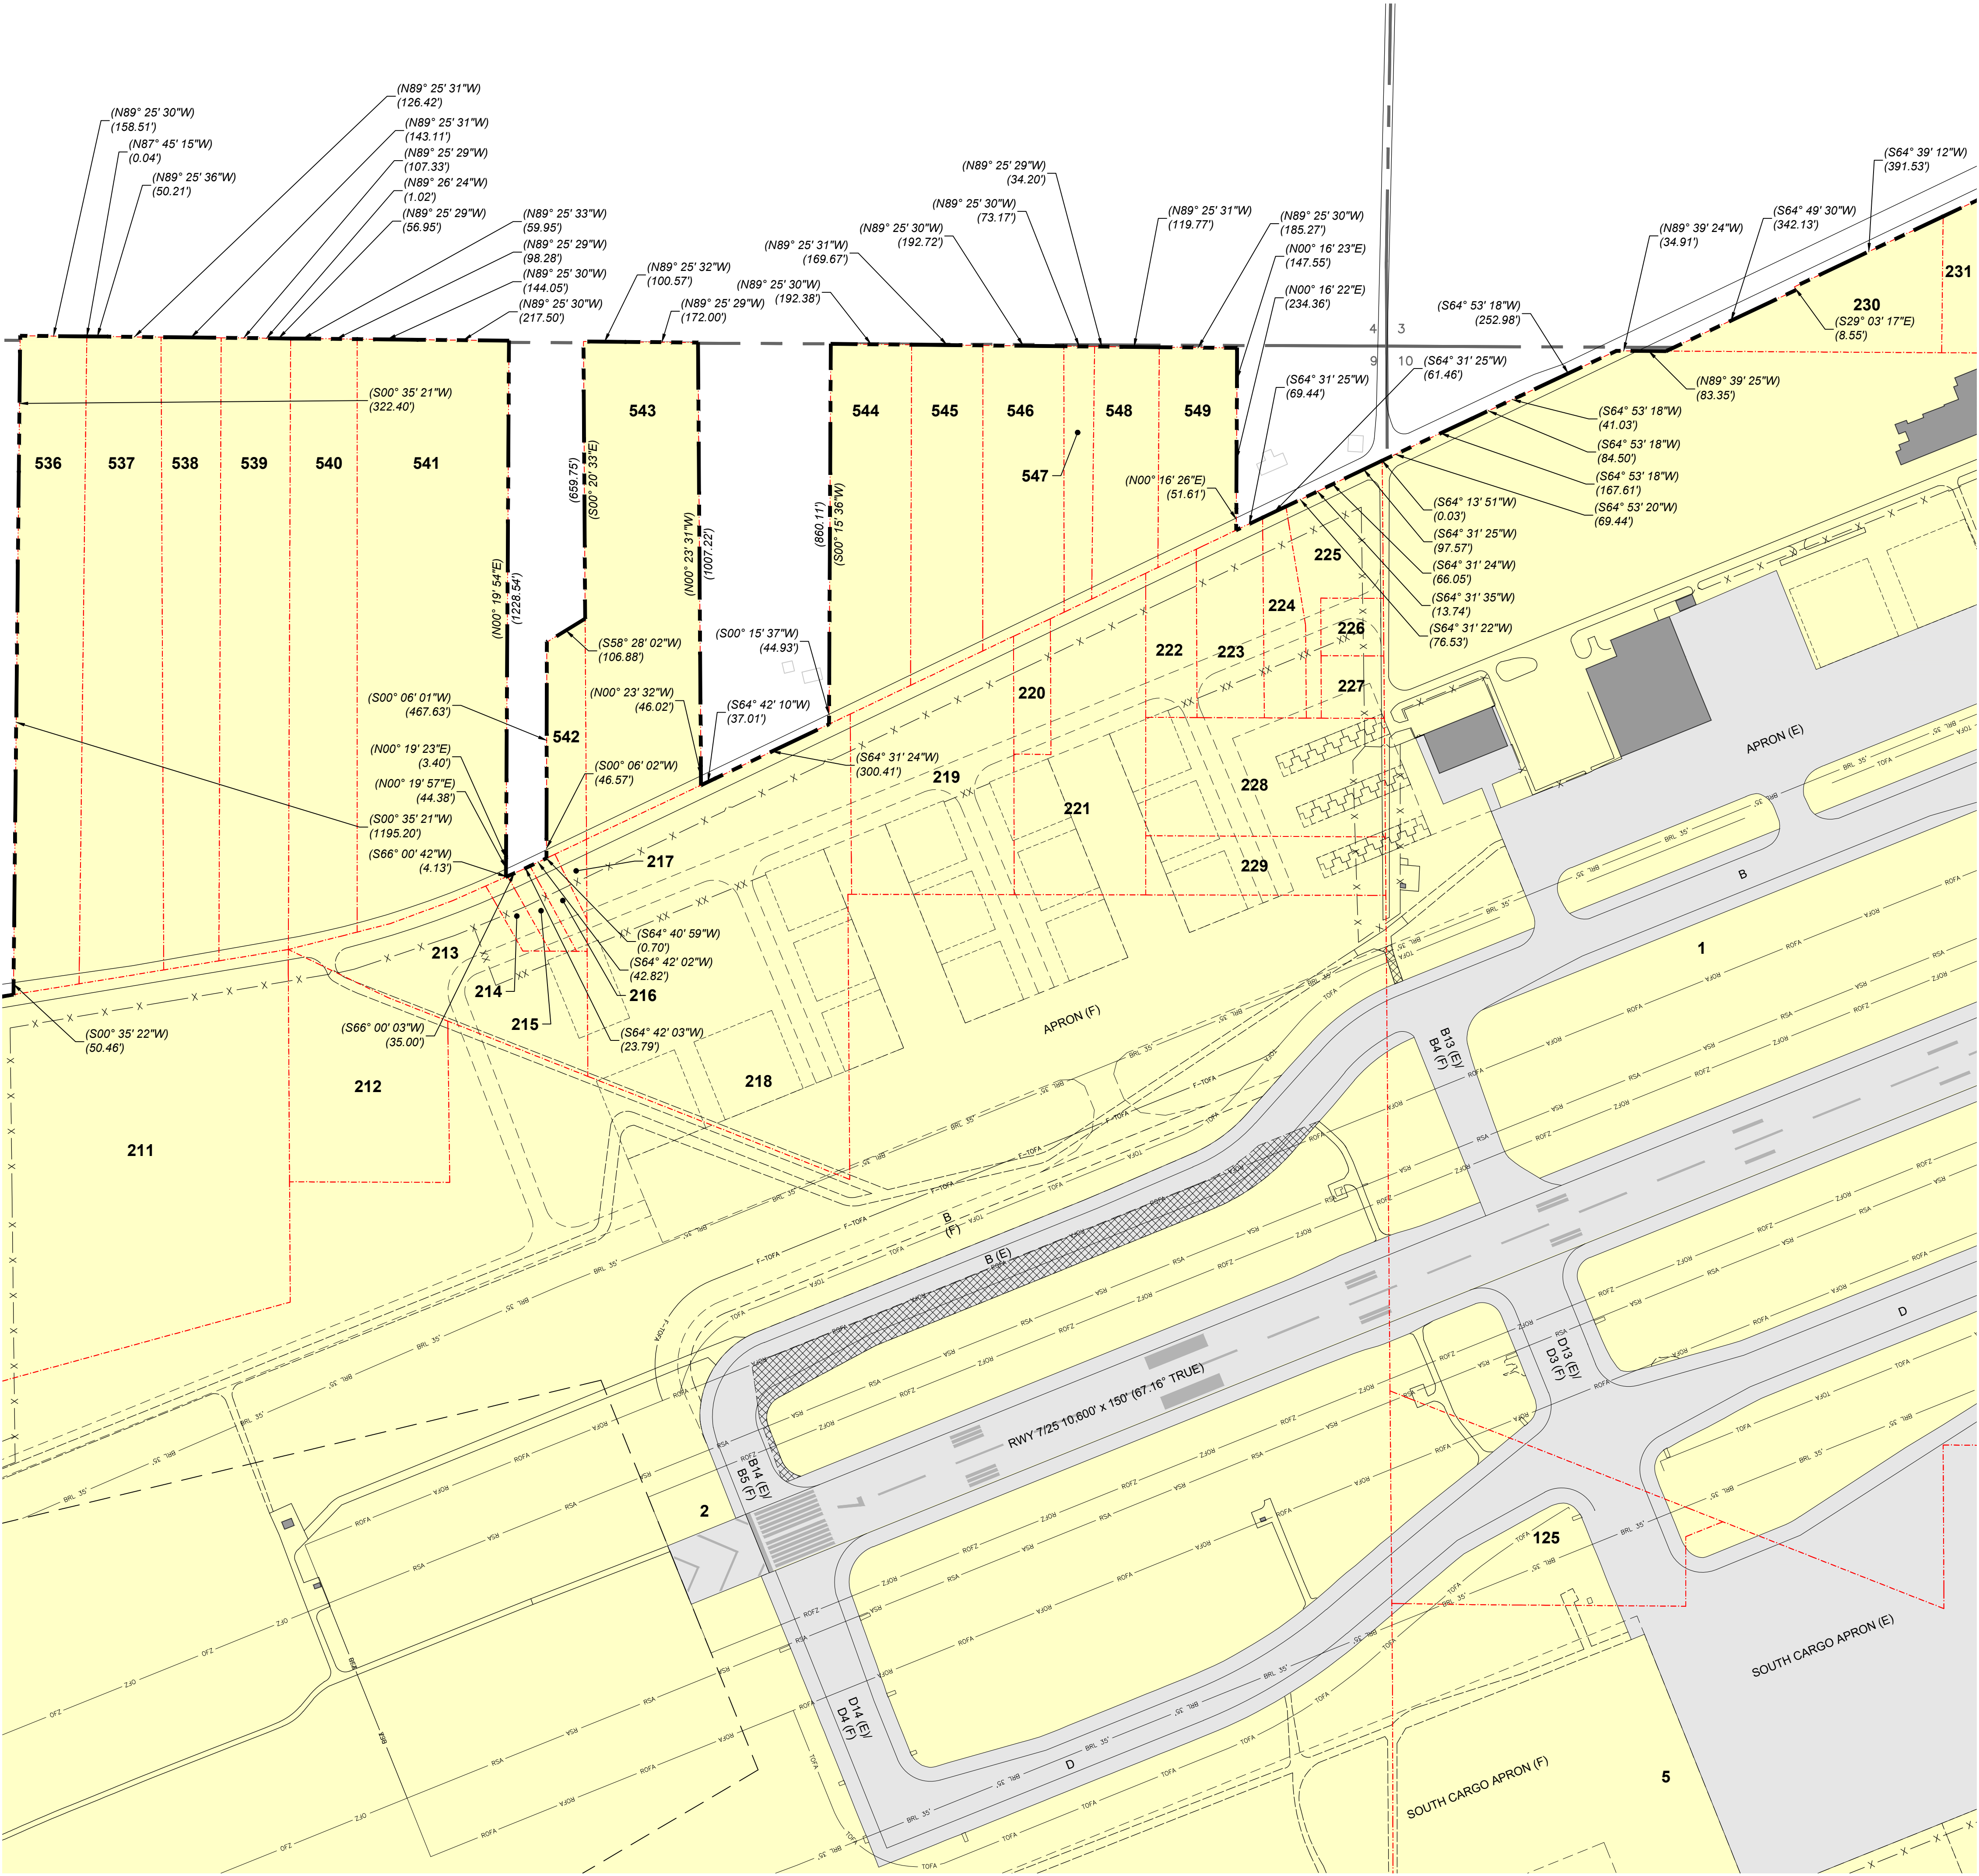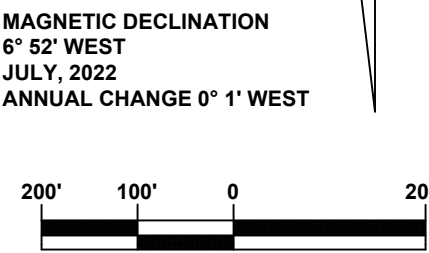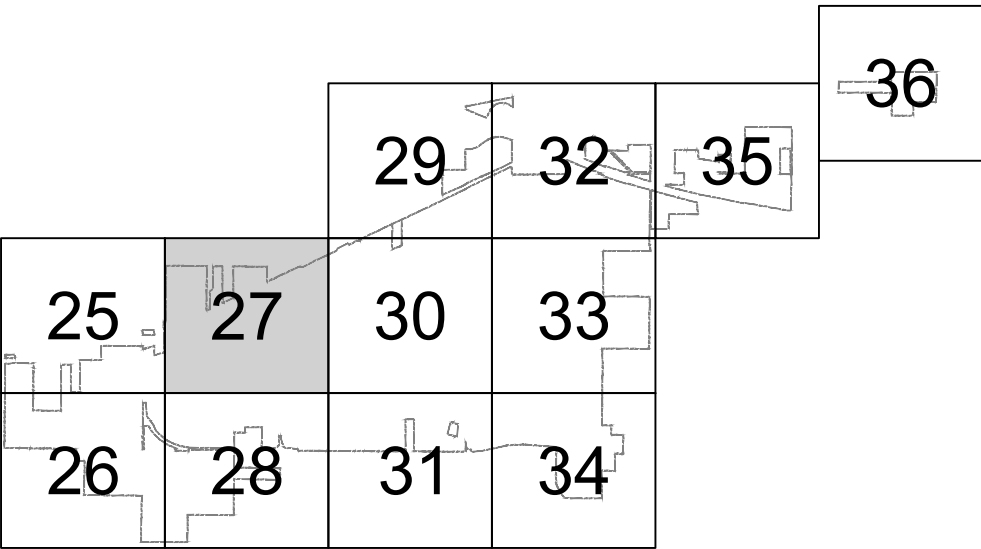

RS&H Ohio, Inc.
670 Morrison Road
Suite 220
Gahanna, Ohio 43230
380-777-6010
www.rsandh.com



EUGENE F KRANZ
TOLEDO EXPRESS
AIRPORT
SWANTON, OHIO

AIRPORT
LAYOUT
PLAN

CONSULTANTS

REVISIONS

NO.	DESCRIPTION	DATE

DATE ISSUED: DECEMBER 2023

REVIEWED BY:

DRAWN BY: CB, TJM

DESIGNED BY: TJM

PROJECT NUMBER
1018-1858-012

© 2023 RS&H, INC.

SHEET TITLE
EXHIBIT 'A'
AIRPORT
PROPERTY
INVENTORY MAP
(4 OF 16)

SHEET NUMBER

27 OF 40



DRAFT

OHIO ANG LEASED PROPERTY		N/A
--------------------------	--	-----

DESCRIPTION	EXISTING	FUTURE
PROPERTY LINE	---	---
PARCEL LINE	---	N/A
RUNWAY SAFETY AREA	---	N/A
RUNWAY OBJECT FREE AREA	---	N/A
RUNWAY OBSTACLE FREE ZONE	---	N/A
RUNWAY PROTECTION ZONE	---	N/A
RUNWAY VISIBILITY ZONE	---	N/A
TAXIWAY OBJECT FREE AREA	---	---
BUILDING RESTRICTION LINE	---	N/A
PART 77 SURFACE	---	N/A
AIRFIELD PAVEMENT	---	---
AIRFIELD PAVEMENT TO BE REMOVED	N/A	---
BUILDINGS	---	---
ROADWAY/PARKING	---	---
UNPAVED ROADWAY/PARKING	---	N/A
FENCE	---	---
PARCEL DESIGNATION	123	N/A

- NOTES:
- NO BOUNDARY SURVEY WAS DONE FOR THIS EXHIBIT 'A'. AIRPORT PROPERTY LINE CALCULATED USING PARCEL INFORMATION FROM LUCAS COUNTY AUDITOR OFFICE - AREIS (AUDITOR'S REAL ESTATE INFORMATION SYSTEM) ONLINE.
 - PARCEL DESIGNATIONS BASED ON PREVIOUS AIRPORT PROPERTY MAP, DATED FEBRUARY 2009.
 - SECTION CORNERS LOCATED USING ODOT TRANSPORTATION INFORMATION MAPPING SYSTEM.
 - SEE SHEETS 37-39 FOR PARCEL INFORMATION.

EXHIBIT 'A' AIRPORT PROPERTY
INVENTORY MAP KEY

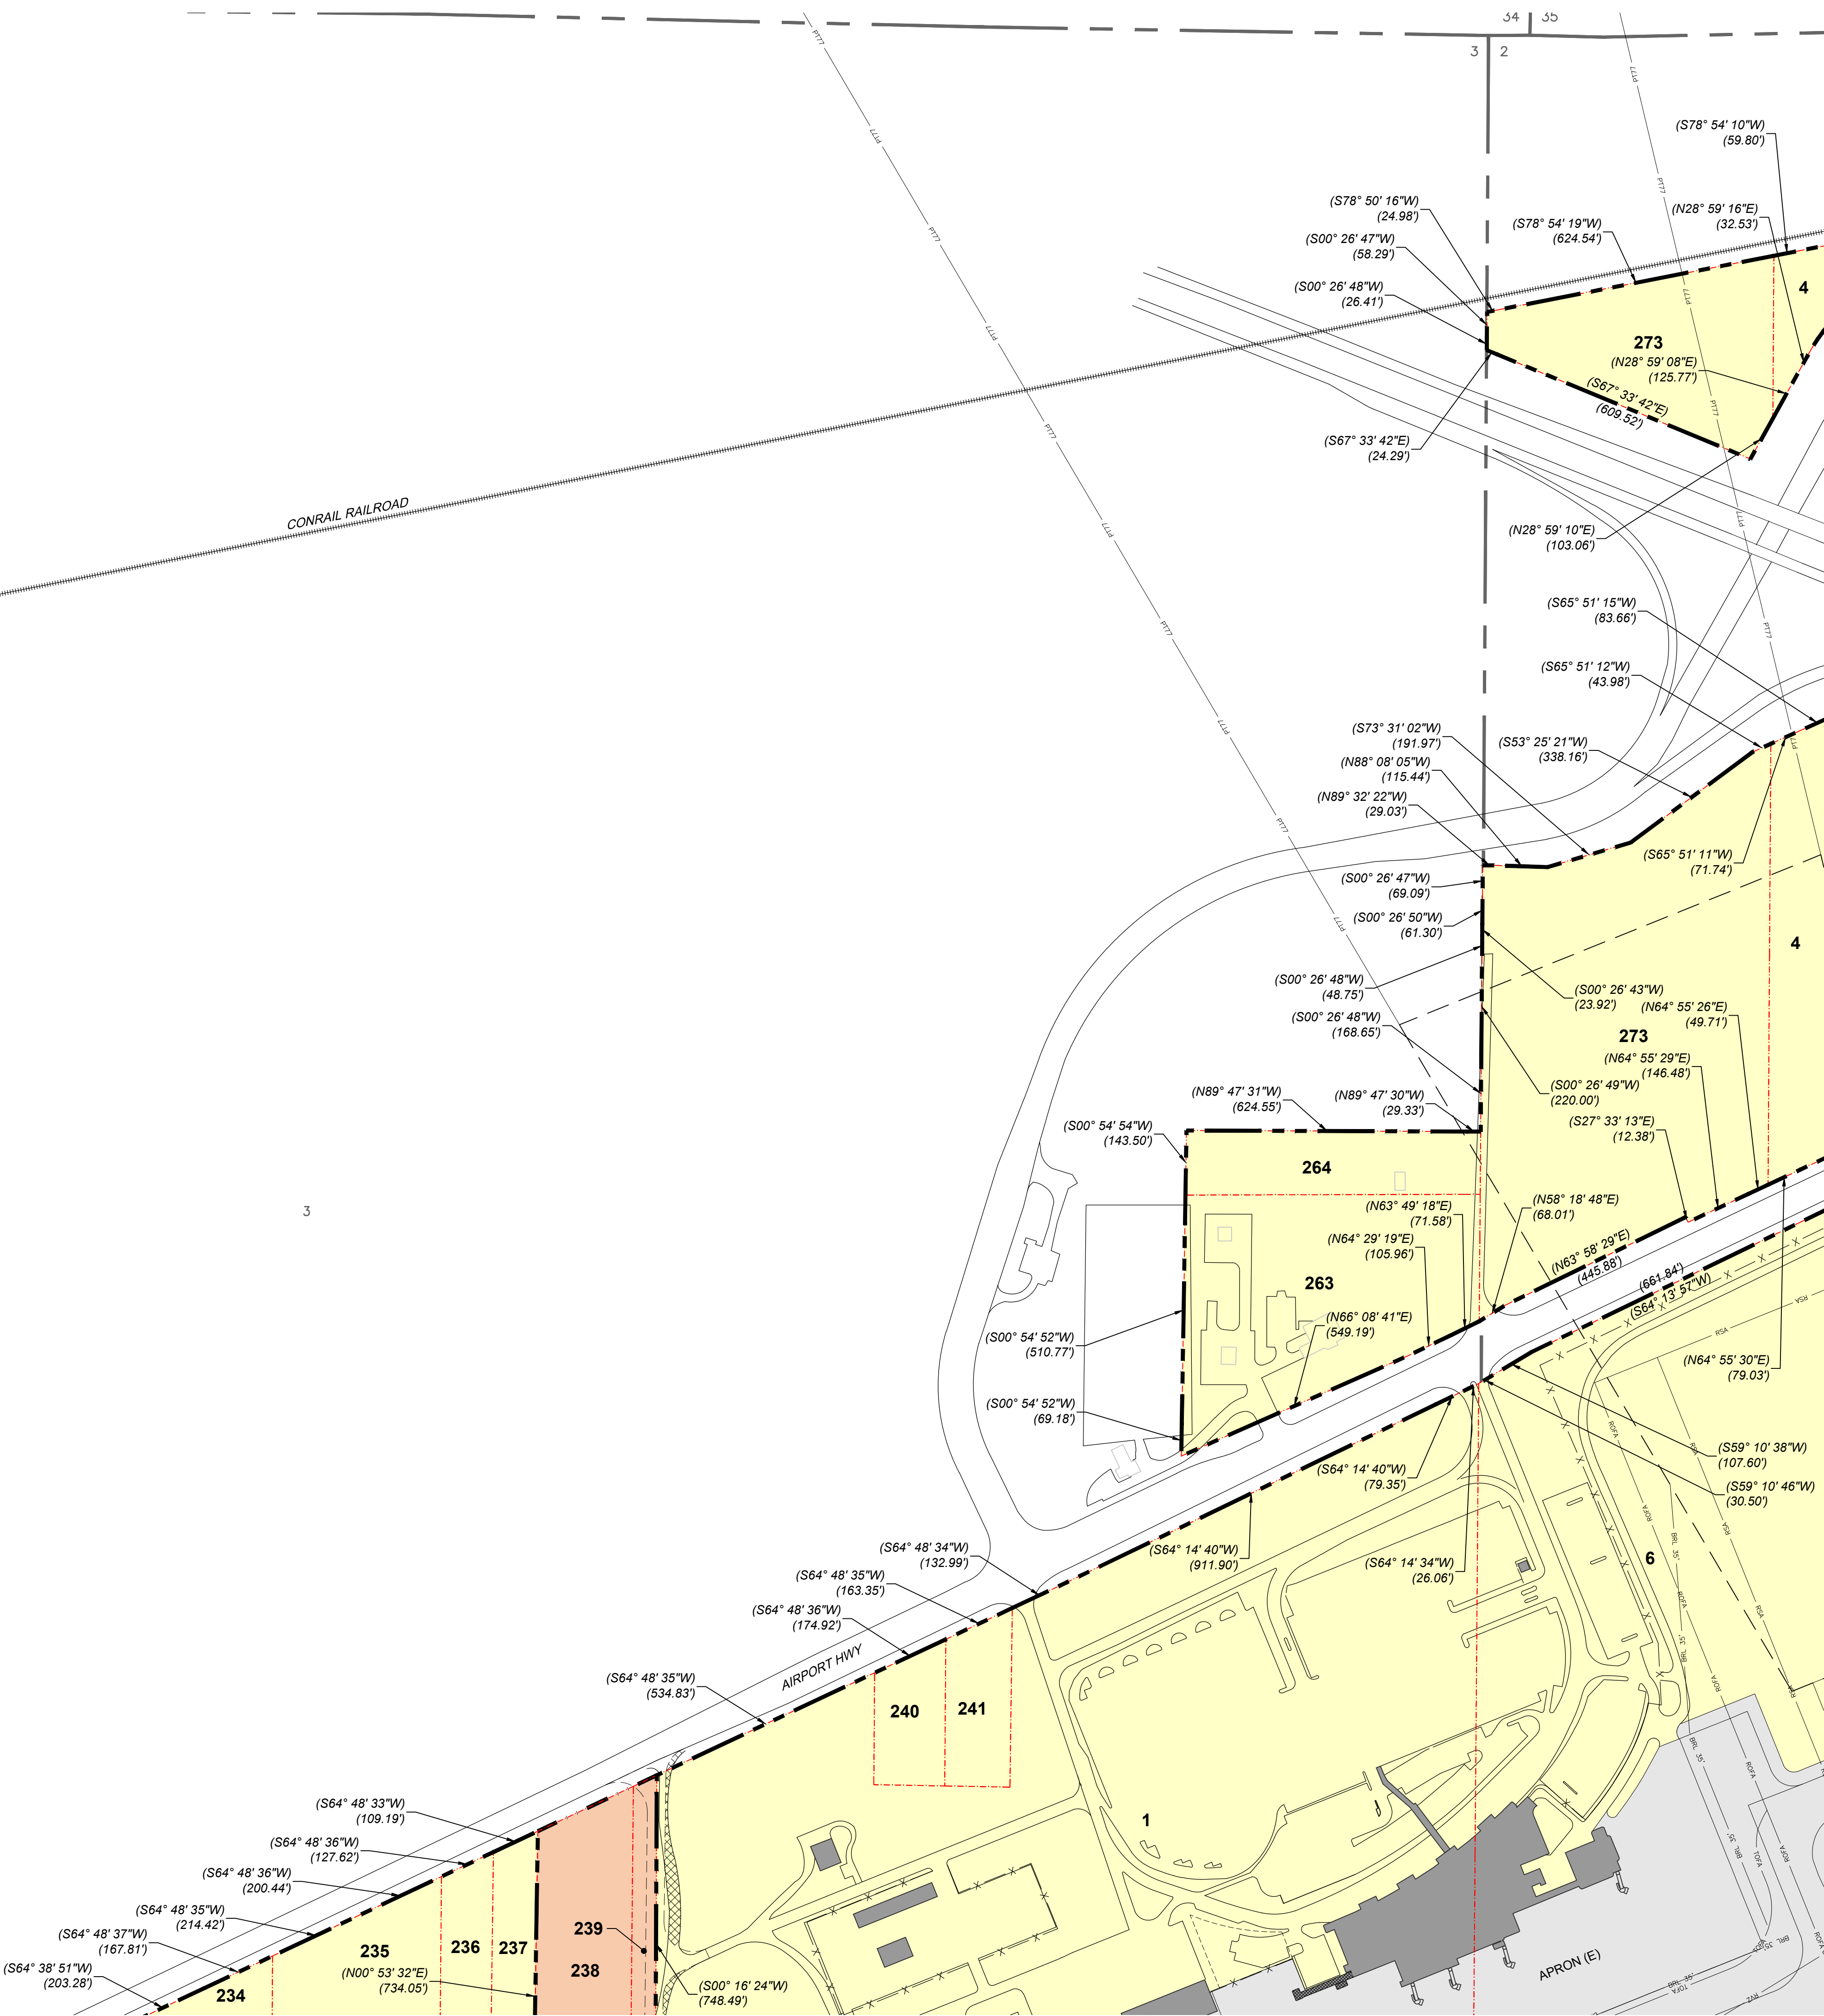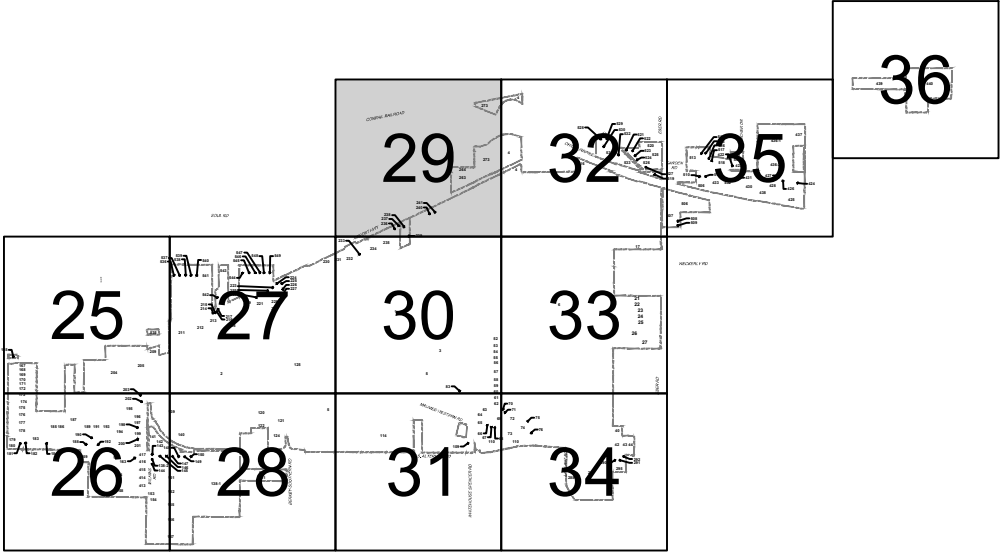

RS&H Ohio, Inc.
670 Morrison Road
Suite 220
Gahanna, Ohio 43230
380-777-6010
www.rsandh.com



**EUGENE F KRANZ
TOLEDO EXPRESS
AIRPORT**
SWANTON, OHIO

**AIRPORT
LAYOUT
PLAN**

CONSULTANTS

REVISIONS

NO.	DESCRIPTION	DATE

DATE ISSUED: DECEMBER 2023

REVIEWED BY:

DRAWN BY: CB, TJM

DESIGNED BY: TJM

PROJECT NUMBER
1018-1858-012

© 2023 RS&H, INC.

SHEET TITLE
EXHIBIT 'A'
AIRPORT
PROPERTY
INVENTORY MAP
(6 OF 16)

SHEET NUMBER




29 OF 40

DRAFT

DESCRIPTION	EXISTING	FUTURE
PROPERTY LINE	---	---
PARCEL LINE	---	N/A
RUNWAY SAFETY AREA	---	N/A
RUNWAY OBJECT FREE AREA	---	N/A
RUNWAY OBSTACLE FREE ZONE	---	N/A
RUNWAY PROTECTION ZONE	---	N/A
RUNWAY VISIBILITY ZONE	---	N/A
TAXIWAY OBJECT FREE AREA	---	F-TOA
BUILDING RESTRICTION LINE	---	N/A
PART 77 SURFACE	---	N/A
AIRFIELD PAVEMENT	---	---
AIRFIELD PAVEMENT TO BE REMOVED	N/A	---
BUILDINGS	---	---
ROADWAY/PARKING	---	---
UNPAVED ROADWAY/PARKING	---	N/A
FENCE	---X---X---X---	---XX---XX---
PARCEL DESIGNATION	123	N/A
CALCULATED BEARING/DISTANCE	(N00° 10' 20"W 30.00')	N/A
CALCULATED LENGTH/RADIUS	(L=123' R=456')	N/A
AIRPORT PROPERTY	---	---
OHIO ANG LEASED PROPERTY	---	N/A

- NOTES:
- NO BOUNDARY SURVEY WAS DONE FOR THIS EXHIBIT 'A'. AIRPORT PROPERTY LINE CALCULATED USING PARCEL INFORMATION FROM LUCAS COUNTY AUDITOR OFFICE - AREIS (AUDITOR'S REAL ESTATE INFORMATION SYSTEM) ONLINE.
 - PARCEL DESIGNATIONS BASED ON PREVIOUS AIRPORT PROPERTY MAP, DATED FEBRUARY 2009.
 - SECTION CORNERS LOCATED USING ODOT TRANSPORTATION INFORMATION MAPPING SYSTEM.
 - SEE SHEETS 37-39 FOR PARCEL INFORMATION.

EXHIBIT 'A' AIRPORT PROPERTY
INVENTORY MAP KEY

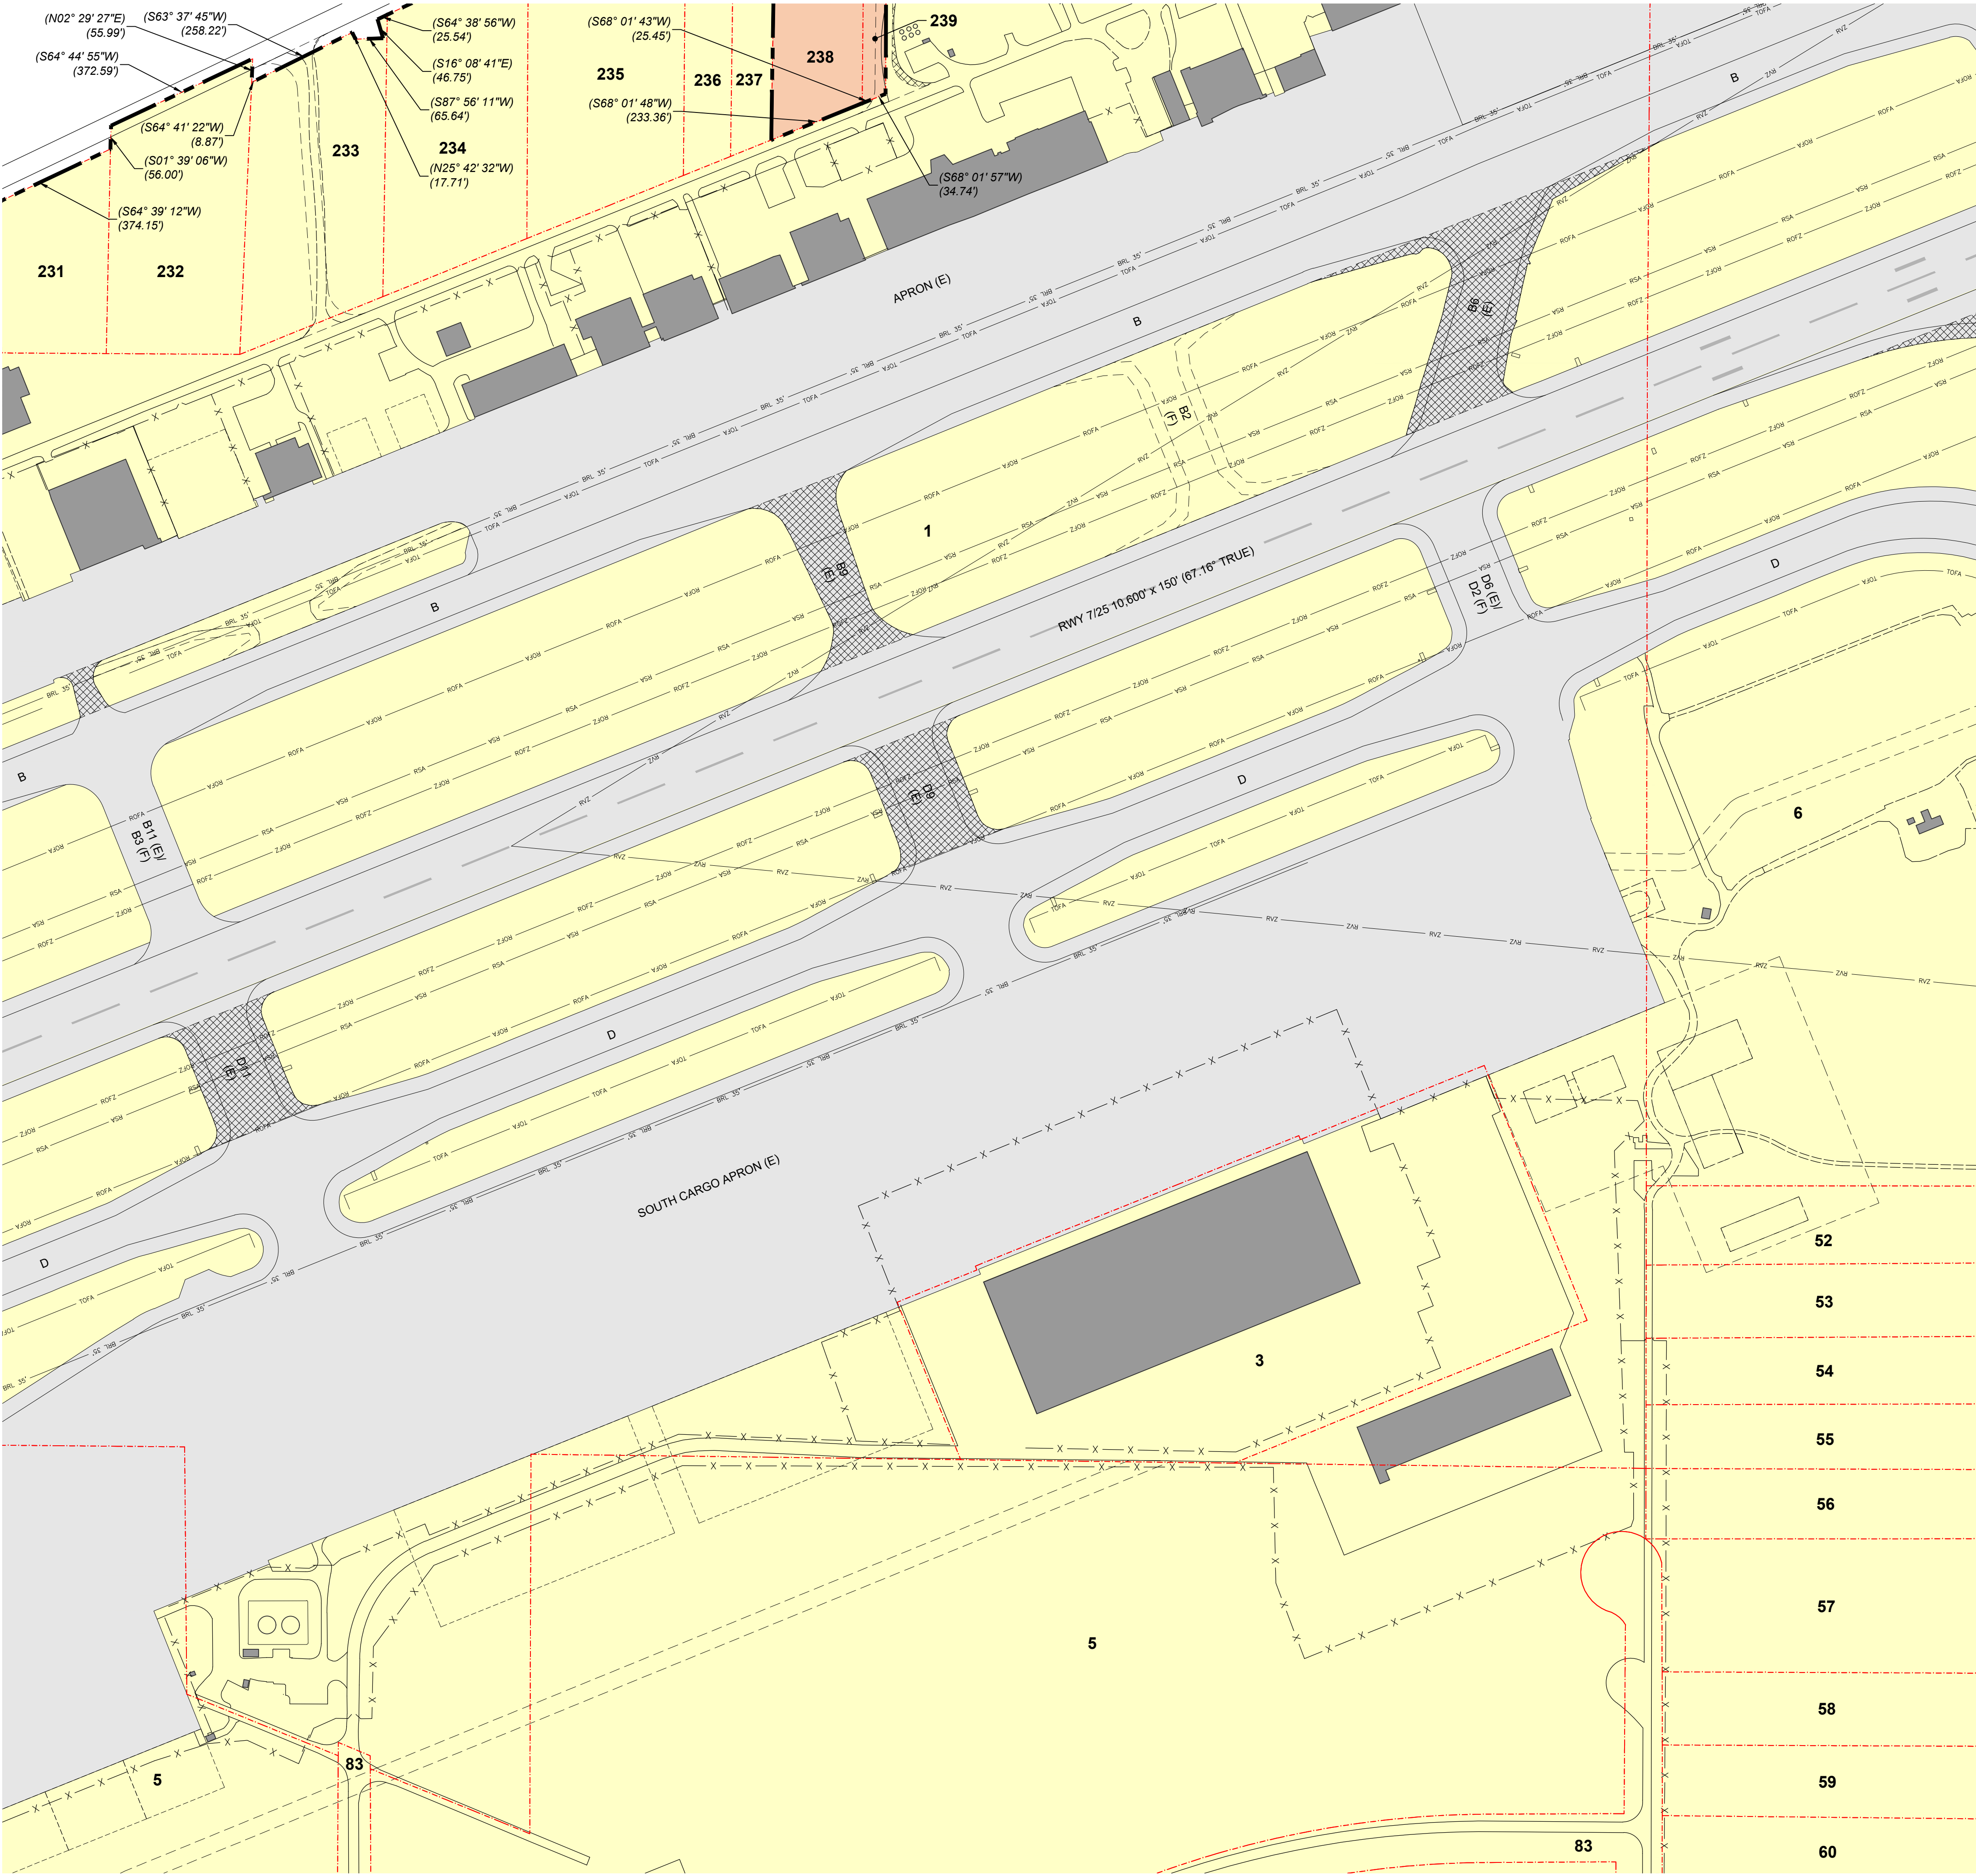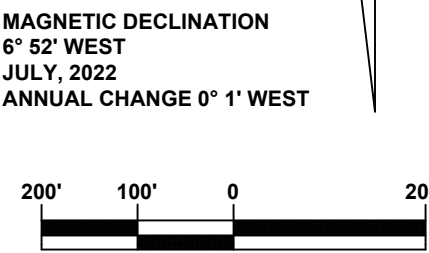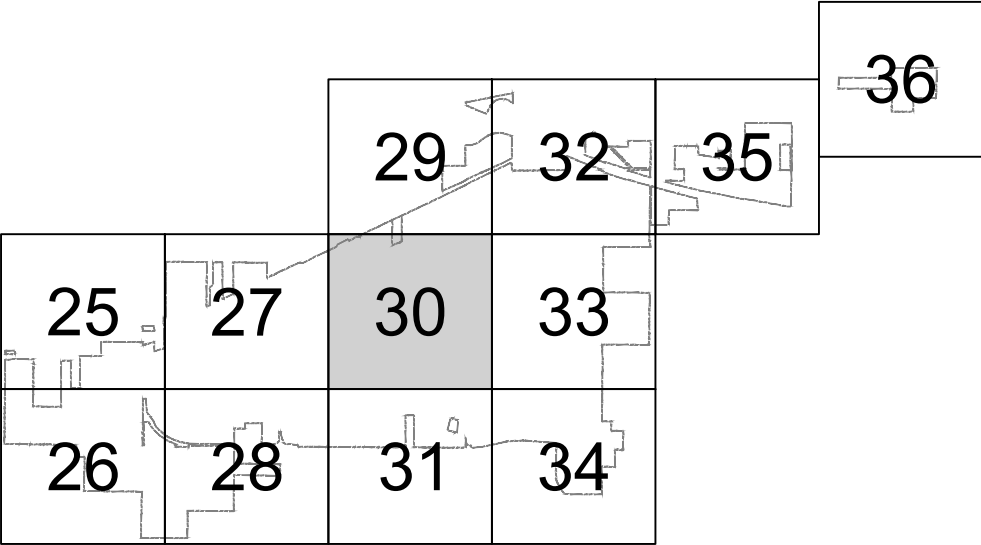

RS&H Ohio, Inc.
670 Morrison Road
Suite 220
Gahanna, Ohio 43230
380-777-6010
www.rsandh.com



EUGENE F KRANZ
TOLEDO EXPRESS
AIRPORT
SWANTON, OHIO

AIRPORT
LAYOUT
PLAN

CONSULTANTS

REVISIONS

NO.	DESCRIPTION	DATE

DATE ISSUED: DECEMBER 2023

REVIEWED BY:

DRAWN BY: CB, TJM

DESIGNED BY: TJM

PROJECT NUMBER
1018-1858-012

© 2023 RS&H, INC.

SHEET TITLE
EXHIBIT 'A'
AIRPORT
PROPERTY
INVENTORY MAP
(7 OF 16)

SHEET NUMBER



30 OF 40

DRAFT

DESCRIPTION	EXISTING	FUTURE
PROPERTY LINE	---	---
PARCEL LINE	---	N/A
RUNWAY SAFETY AREA	---	N/A
RUNWAY OBJECT FREE AREA	---	N/A
RUNWAY OBSTACLE FREE ZONE	---	N/A
RUNWAY PROTECTION ZONE	---	N/A
RUNWAY VISIBILITY ZONE	---	N/A
TAXIWAY OBJECT FREE AREA	---	N/A
BUILDING RESTRICTION LINE	---	N/A
PART 77 SURFACE	---	N/A
AIRFIELD PAVEMENT	---	---
AIRFIELD PAVEMENT TO BE REMOVED	N/A	---
BUILDINGS	---	---
ROADWAY/PARKING	---	---
UNPAVED ROADWAY/PARKING	---	N/A
FENCE	---	---
PARCEL DESIGNATION	123	N/A
CALCULATED BEARING/DISTANCE	(N00° 10' 20"W 30.00')	N/A
CALCULATED LENGTH/RADIUS	(L=123' R=456')	N/A
AIRPORT PROPERTY	---	---
OHIO ANG LEASED PROPERTY	---	N/A

- NOTES:
- NO BOUNDARY SURVEY WAS DONE FOR THIS EXHIBIT 'A'. AIRPORT PROPERTY LINE CALCULATED USING PARCEL INFORMATION FROM LUCAS COUNTY AUDITOR OFFICE - AREIS (AUDITOR'S REAL ESTATE INFORMATION SYSTEM) ONLINE.
 - PARCEL DESIGNATIONS BASED ON PREVIOUS AIRPORT PROPERTY MAP, DATED FEBRUARY 2009.
 - SECTION CORNERS LOCATED USING ODOT TRANSPORTATION INFORMATION MAPPING SYSTEM.
 - SEE SHEETS 37-39 FOR PARCEL INFORMATION.

EXHIBIT 'A' AIRPORT PROPERTY
INVENTORY MAP KEY

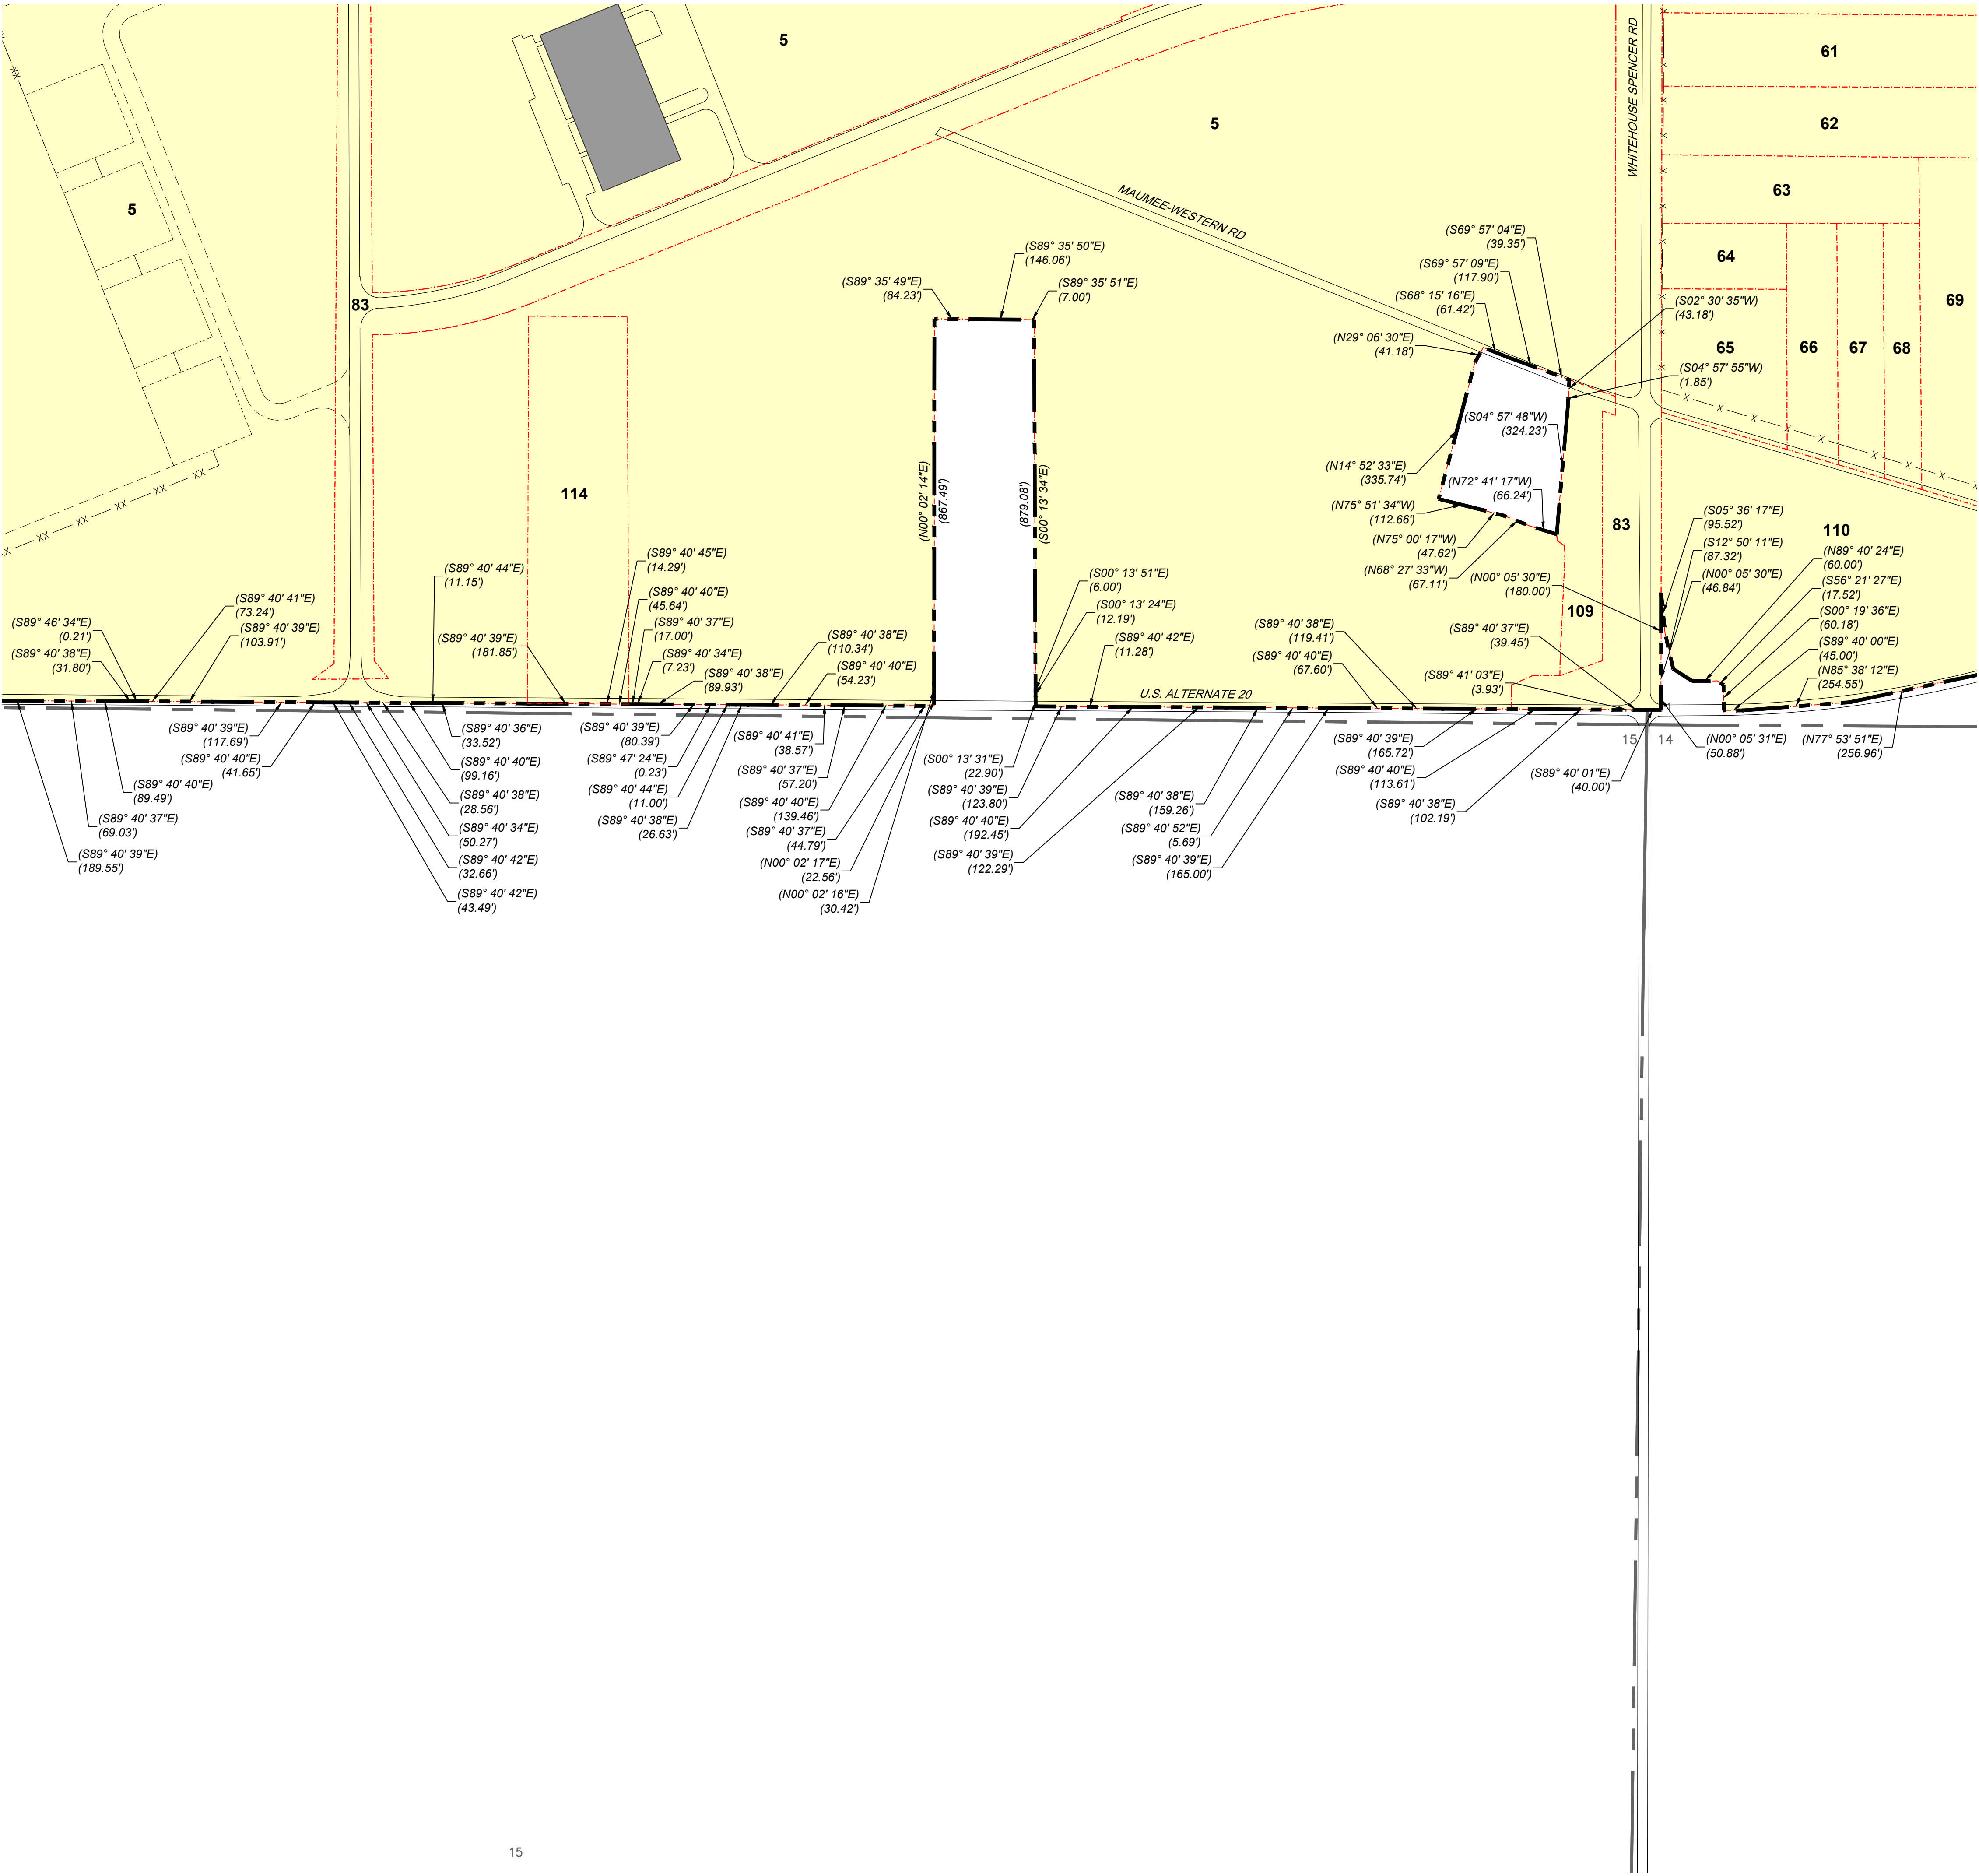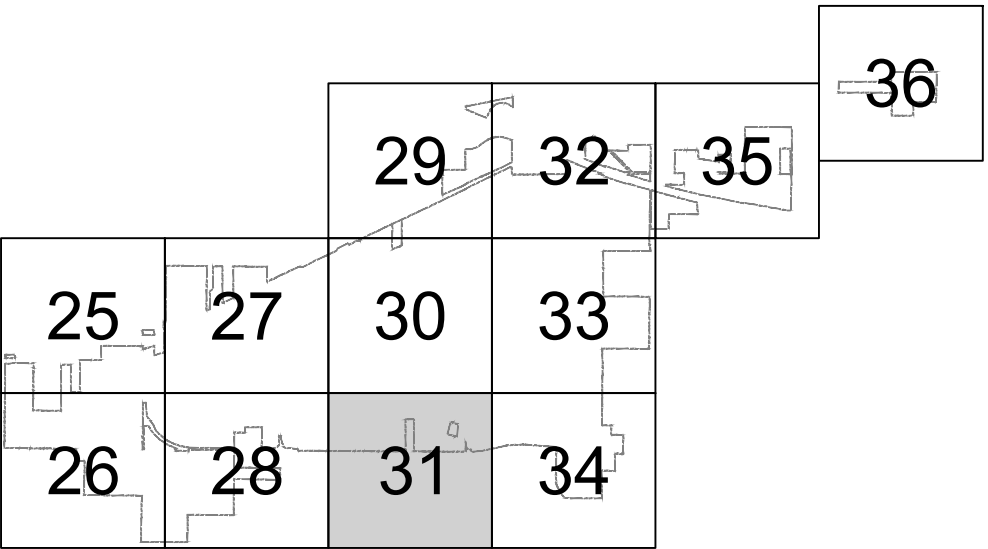

RS&H Ohio, Inc.
670 Morrison Road
Suite 220
Gahanna, Ohio 43230
380-777-6010
www.rsandh.com



EUGENE F KRANZ
TOLEDO EXPRESS
AIRPORT
SWANTON, OHIO

AIRPORT
LAYOUT
PLAN

CONSULTANTS

REVISIONS

NO.	DESCRIPTION	DATE

DATE ISSUED: DECEMBER 2023

REVIEWED BY:

DRAWN BY: CB, TJM

DESIGNED BY: TJM

PROJECT NUMBER
1018-1858-012


© 2023 RS&H, INC.

SHEET TITLE
EXHIBIT 'A'
AIRPORT
PROPERTY
INVENTORY MAP
(8 OF 16)

SHEET NUMBER

30 OF 40


DRAFT

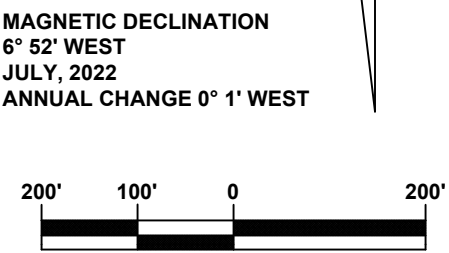



DESCRIPTION	EXISTING	FUTURE
PROPERTY LINE	---	---
PARCEL LINE	---	N/A
RUNWAY SAFETY AREA	---	N/A
RUNWAY OBJECT FREE AREA	---	N/A
RUNWAY OBSTACLE FREE ZONE	---	N/A
RUNWAY PROTECTION ZONE	---	N/A
RUNWAY VISIBILITY ZONE	---	N/A
TAXIWAY OBJECT FREE AREA	---	N/A
BUILDING RESTRICTION LINE	---	N/A
PART 77 SURFACE	---	N/A
AIRFIELD PAVEMENT	---	---
AIRFIELD PAVEMENT TO BE REMOVED	N/A	---
BUILDINGS	---	---
ROADWAY/PARKING	---	---
UNPAVED ROADWAY/PARKING	---	N/A
FENCE	---X---X---X---	---XX---XX---
PARCEL DESIGNATION	123	N/A
CALCULATED BEARING/DISTANCE	(N00° 10' 20"W 30.00')	N/A
CALCULATED LENGTH/RADIUS	(L=123' R=456')	N/A
AIRPORT PROPERTY	---	---
OHIO ANG LEASED PROPERTY	---	N/A

- NOTES:
- NO BOUNDARY SURVEY WAS DONE FOR THIS EXHIBIT 'A'. AIRPORT PROPERTY LINE CALCULATED USING PARCEL INFORMATION FROM LUCAS COUNTY AUDITOR OFFICE - AREIS (AUDITOR'S REAL ESTATE INFORMATION SYSTEM) ONLINE. PARCEL DESIGNATIONS BASED ON PREVIOUS AIRPORT PROPERTY MAP, DATED FEBRUARY 2009.
 - SECTION CORNERS LOCATED USING ODOT TRANSPORTATION INFORMATION MAPPING SYSTEM.
 - SEE SHEETS 37-39 FOR PARCEL INFORMATION.

EXHIBIT 'A' AIRPORT PROPERTY
INVENTORY MAP KEY

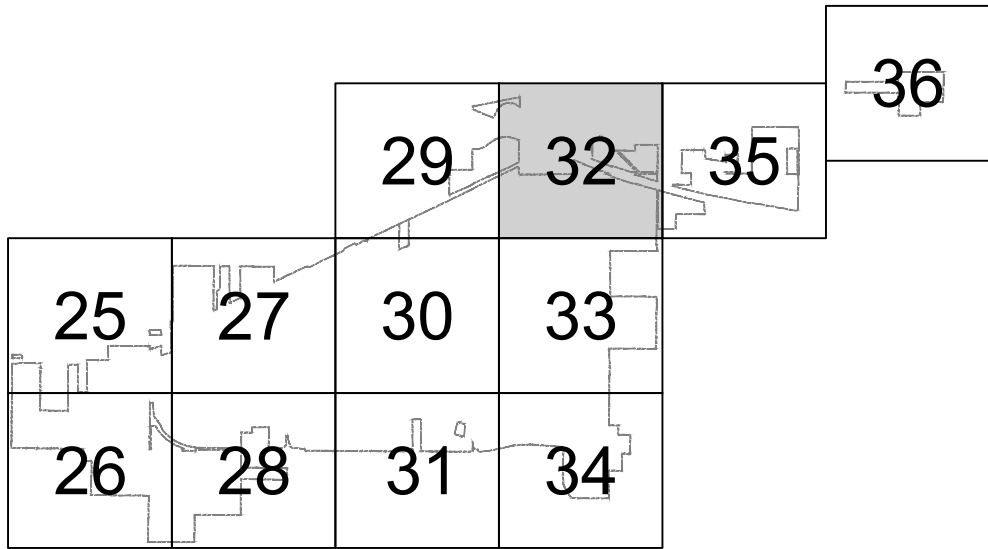

MAGNETIC DECLINATION
6° 52' WEST
JULY, 2022
ANNUAL CHANGE 0° 1' WEST

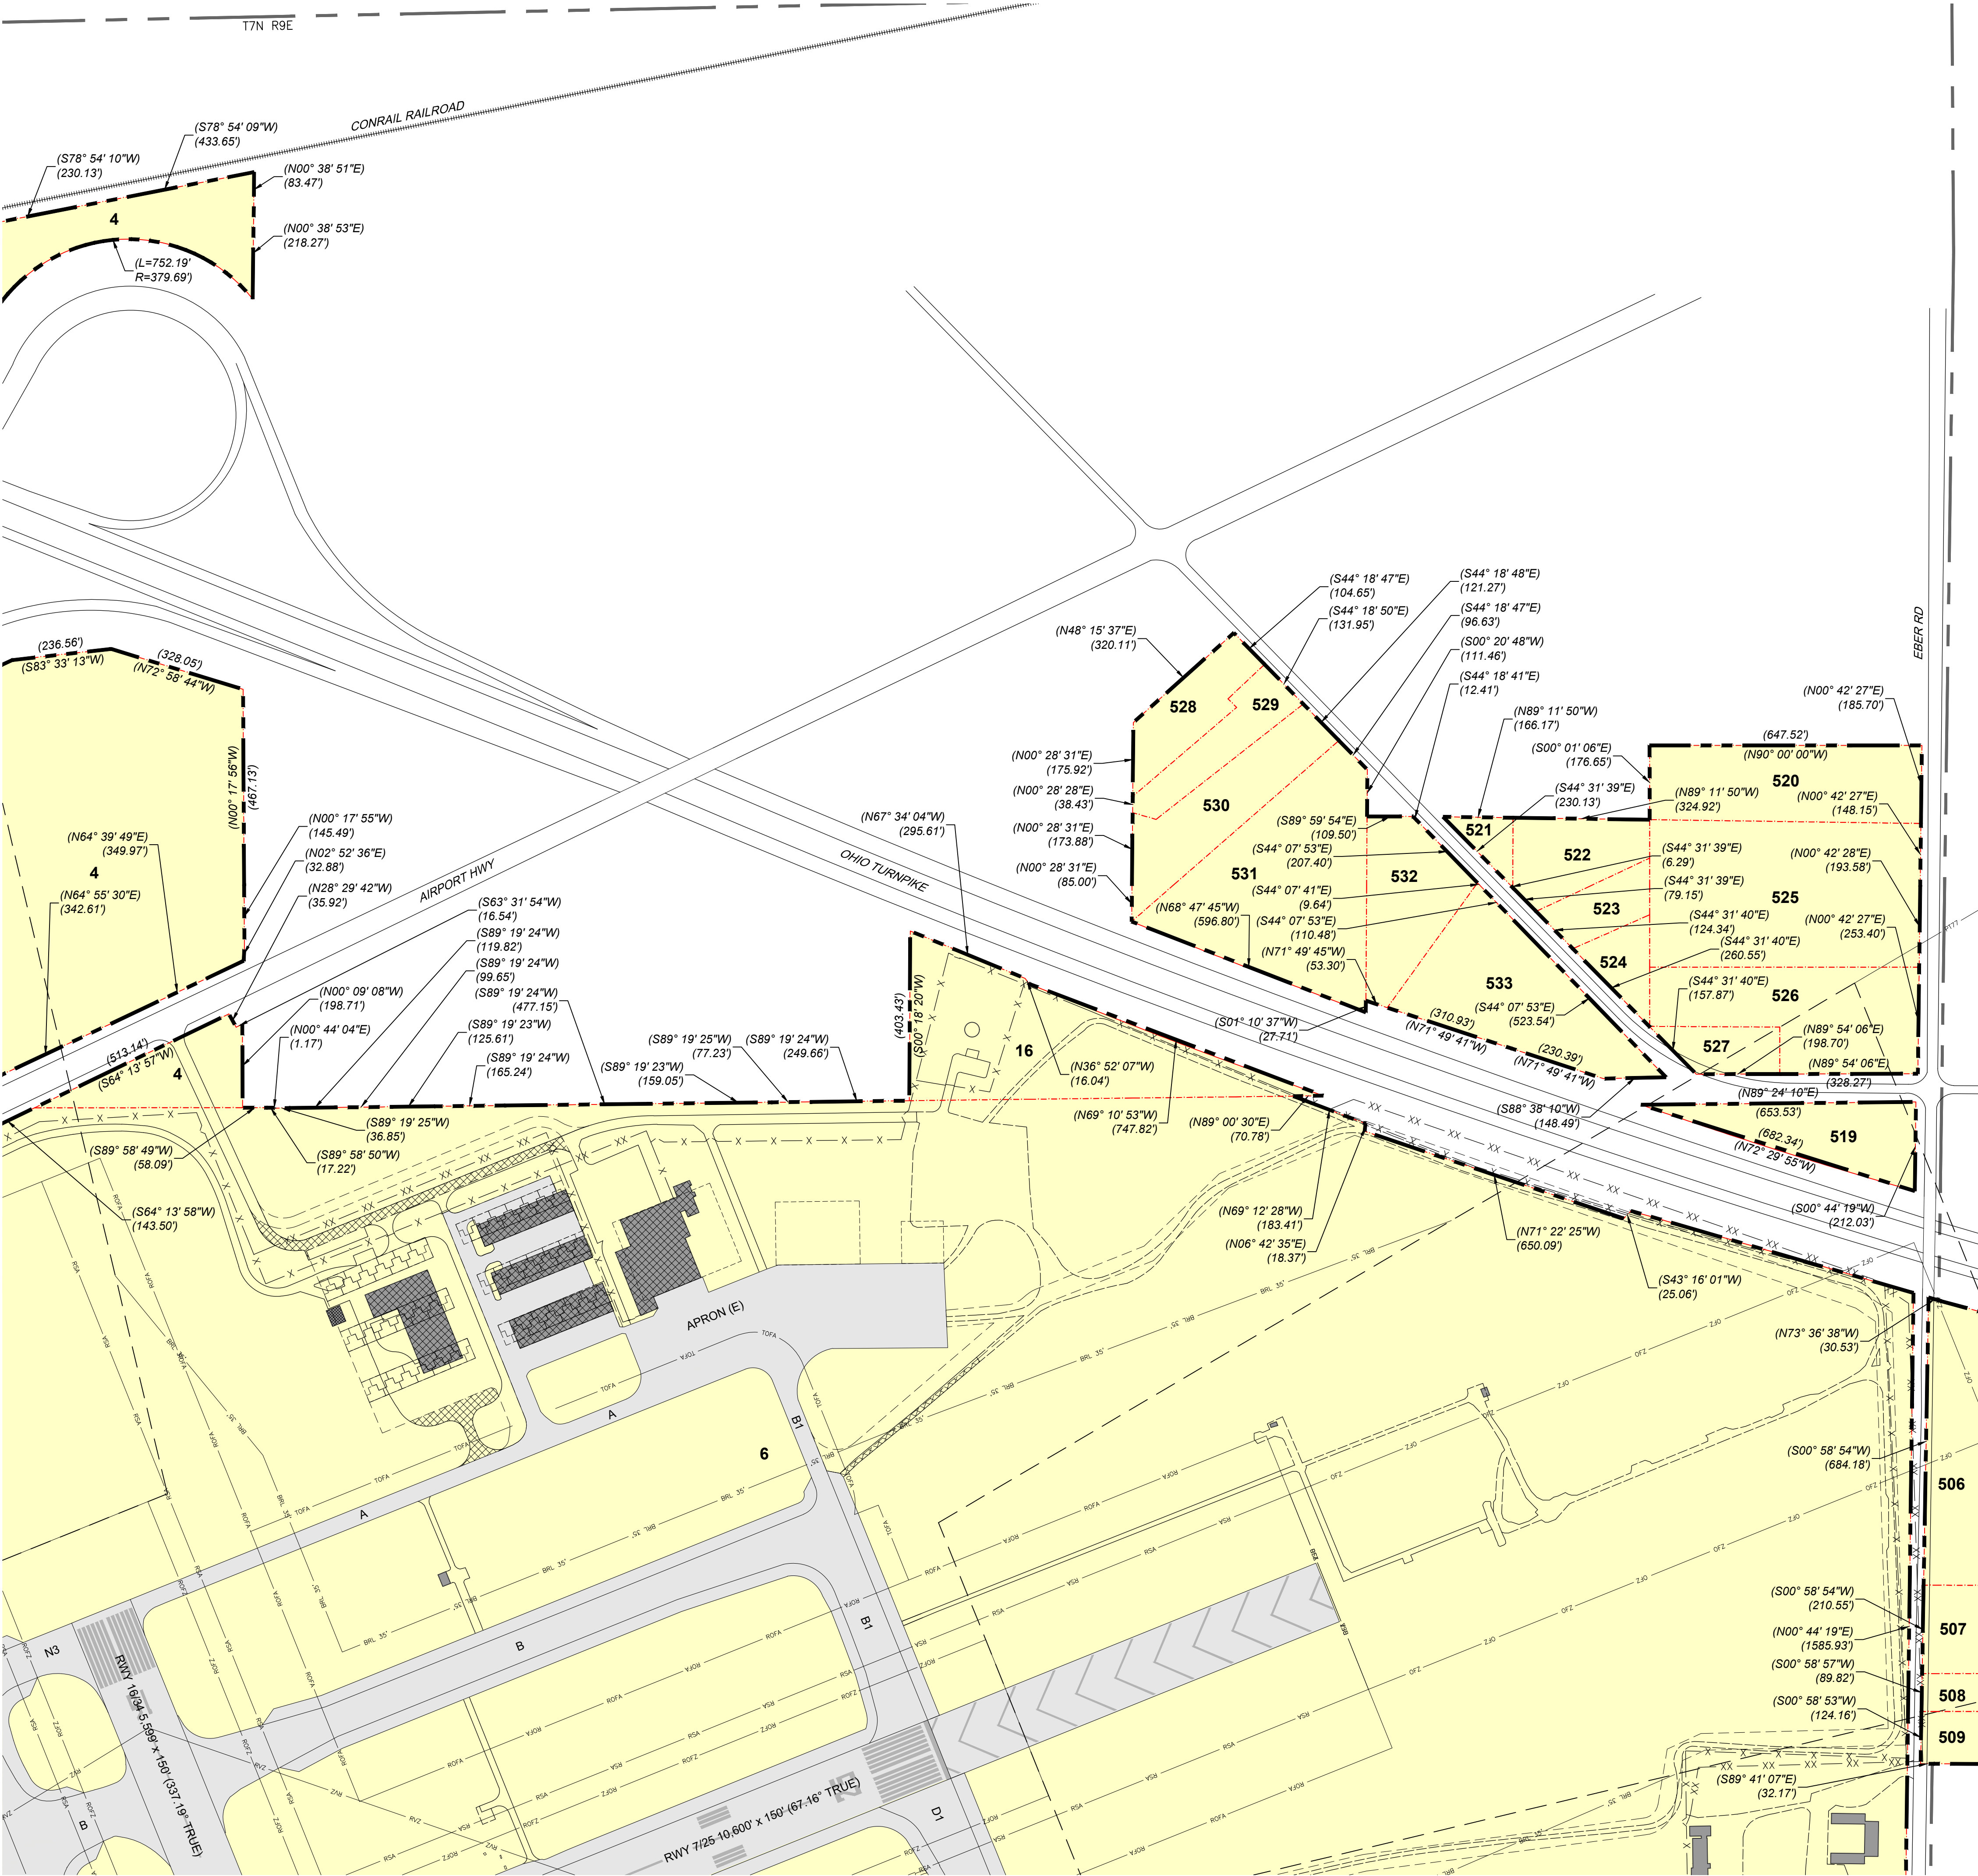 

RS&H Ohio, Inc.
670 Morrison Road
Suite 220
Gahanna, Ohio 43230
380-777-6010
www.rsandh.com



EUGENE F KRANZ
TOLEDO EXPRESS
AIRPORT
SWANTON, OHIO

AIRPORT
LAYOUT
PLAN

CONSULTANTS

REVISIONS

NO.	DESCRIPTION	DATE

DATE ISSUED: DECEMBER 2023

REVIEWED BY:

DRAWN BY: CB, TJM

DESIGNED BY: TJM

PROJECT NUMBER
1018-1858-012

© 2023 RS&H, INC.

SHEET TITLE
EXHIBIT 'A'
AIRPORT
PROPERTY
INVENTORY MAP
(9 OF 16)

SHEET NUMBER




32 OF 40

DRAFT

DESCRIPTION	EXISTING	FUTURE
PROPERTY LINE	---	---
PARCEL LINE	---	N/A
RUNWAY SAFETY AREA	ROSA	N/A
RUNWAY OBJECT FREE AREA	ROFA	N/A
RUNWAY OBSTACLE FREE ZONE	ROFZ	N/A
RUNWAY PROTECTION ZONE	ROFZ	N/A
RUNWAY VISIBILITY ZONE	RVZ	N/A
TAXIWAY OBJECT FREE AREA	TOFA	F--TOFA
BUILDING RESTRICTION LINE	BRL 35'	N/A
PART 77 SURFACE	P177	N/A
AIRFIELD PAVEMENT		
AIRFIELD PAVEMENT TO BE REMOVED	N/A	
BUILDINGS		
ROADWAY/PARKING		
UNPAVED ROADWAY/PARKING		N/A
FENCE	---X---X---X---	---XX---XX---
PARCEL DESIGNATION	123	N/A
CALCULATED BEARING/DISTANCE	(N00° 10' 20"W 30.00')	N/A
CALCULATED LENGTH/RADIUS	(L=123' R=456')	N/A
AIRPORT PROPERTY		
OHIO ANG LEASED PROPERTY		N/A

- NOTES:
- NO BOUNDARY SURVEY WAS DONE FOR THIS EXHIBIT 'A'. AIRPORT PROPERTY LINE CALCULATED USING PARCEL INFORMATION FROM LUCAS COUNTY AUDITOR OFFICE - AREIS (AUDITOR'S REAL ESTATE INFORMATION SYSTEM) ONLINE.
 - PARCEL DESIGNATIONS BASED ON PREVIOUS AIRPORT PROPERTY MAP, DATED FEBRUARY 2009.
 - SECTION CORNERS LOCATED USING ODOT TRANSPORTATION INFORMATION MAPPING SYSTEM.
 - SEE SHEETS 37-39 FOR PARCEL INFORMATION.

EXHIBIT 'A' AIRPORT PROPERTY
INVENTORY MAP KEY

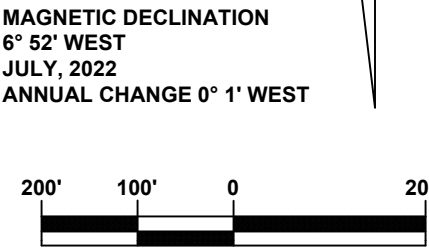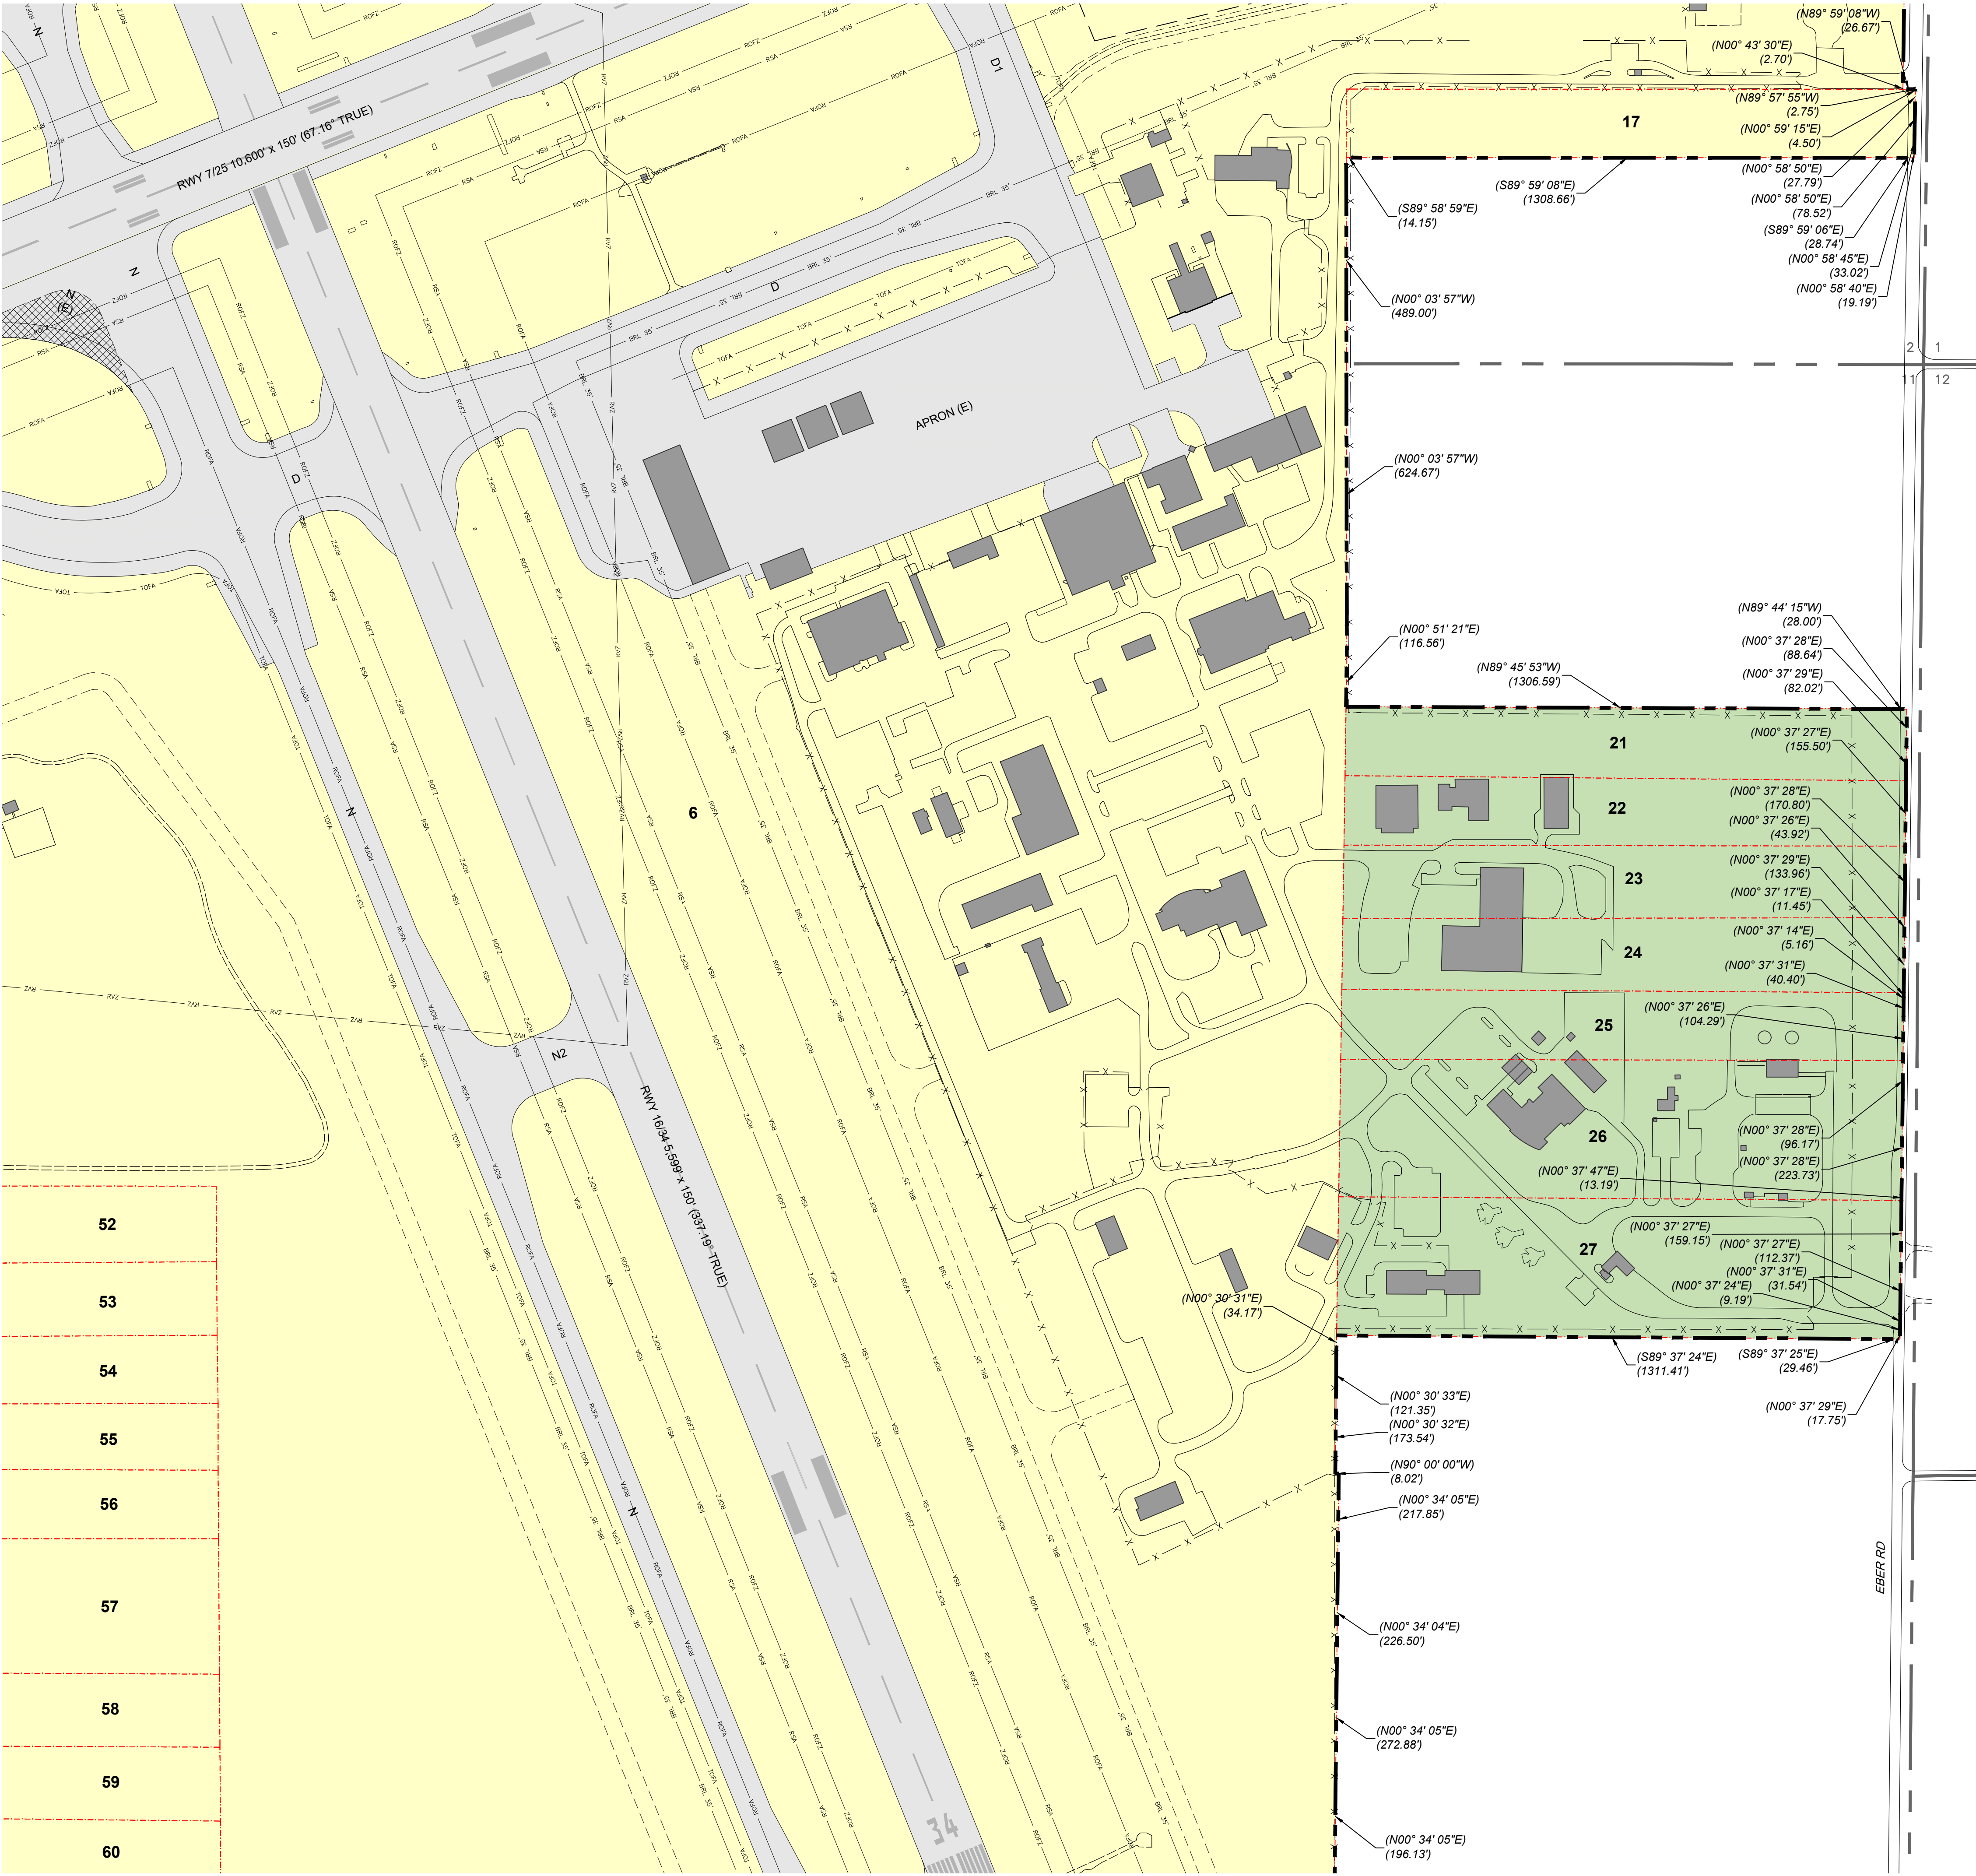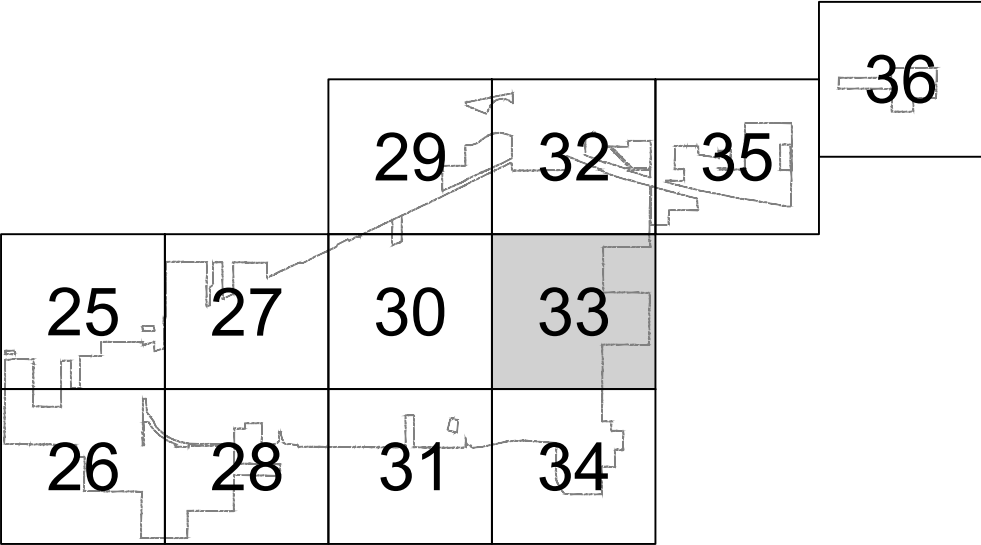

RS&H Ohio, Inc.
670 Morrison Road
Suite 220
Gahanna, Ohio 43230
380-777-6010
www.rsandh.com



EUGENE F KRANZ
TOLEDO EXPRESS
AIRPORT
SWANTON, OHIO

AIRPORT
LAYOUT
PLAN

CONSULTANTS

REVISIONS

NO.	DESCRIPTION	DATE

DATE ISSUED: DECEMBER 2023

REVIEWED BY:

DRAWN BY: CB, TJM

DESIGNED BY: TJM

PROJECT NUMBER
1018-1858-012

© 2023 RS&H, INC.

SHEET TITLE
EXHIBIT 'A'
AIRPORT
PROPERTY
INVENTORY MAP
(10 OF 16)

SHEET NUMBER



33 OF 40

DRAFT

DESCRIPTION	EXISTING	FUTURE
PROPERTY LINE	---	---
PARCEL LINE	---	N/A
RUNWAY SAFETY AREA	---	N/A
RUNWAY OBJECT FREE AREA	---	N/A
RUNWAY OBSTACLE FREE ZONE	---	N/A
RUNWAY PROTECTION ZONE	---	N/A
RUNWAY VISIBILITY ZONE	---	N/A
TAXIWAY OBJECT FREE AREA	---	N/A
BUILDING RESTRICTION LINE	---	N/A
PART 77 SURFACE	---	N/A
AIRFIELD PAVEMENT	---	---
AIRFIELD PAVEMENT TO BE REMOVED	N/A	---
BUILDINGS	---	---
ROADWAY/PARKING	---	---
UNPAVED ROADWAY/PARKING	---	N/A
FENCE	---	---
PARCEL DESIGNATION	123	N/A
CALCULATED BEARING/DISTANCE	(N00° 10' 20"W 30.00')	N/A
CALCULATED LENGTH/RADIUS	(L=123' R=456')	N/A
AIRPORT PROPERTY	---	---
OHIO ANG LEASED PROPERTY	---	N/A

- NOTES:
- NO BOUNDARY SURVEY WAS DONE FOR THIS EXHIBIT 'A'. AIRPORT PROPERTY LINE CALCULATED USING PARCEL INFORMATION FROM LUCAS COUNTY AUDITOR OFFICE - AREIS (AUDITOR'S REAL ESTATE INFORMATION SYSTEM) ONLINE. PARCEL DESIGNATIONS BASED ON PREVIOUS AIRPORT PROPERTY MAP, DATED FEBRUARY 2009.
 - SECTION CORNERS LOCATED USING ODOT TRANSPORTATION INFORMATION MAPPING SYSTEM.
 - SEE SHEETS 37-39 FOR PARCEL INFORMATION.

EXHIBIT 'A' AIRPORT PROPERTY
INVENTORY MAP KEY

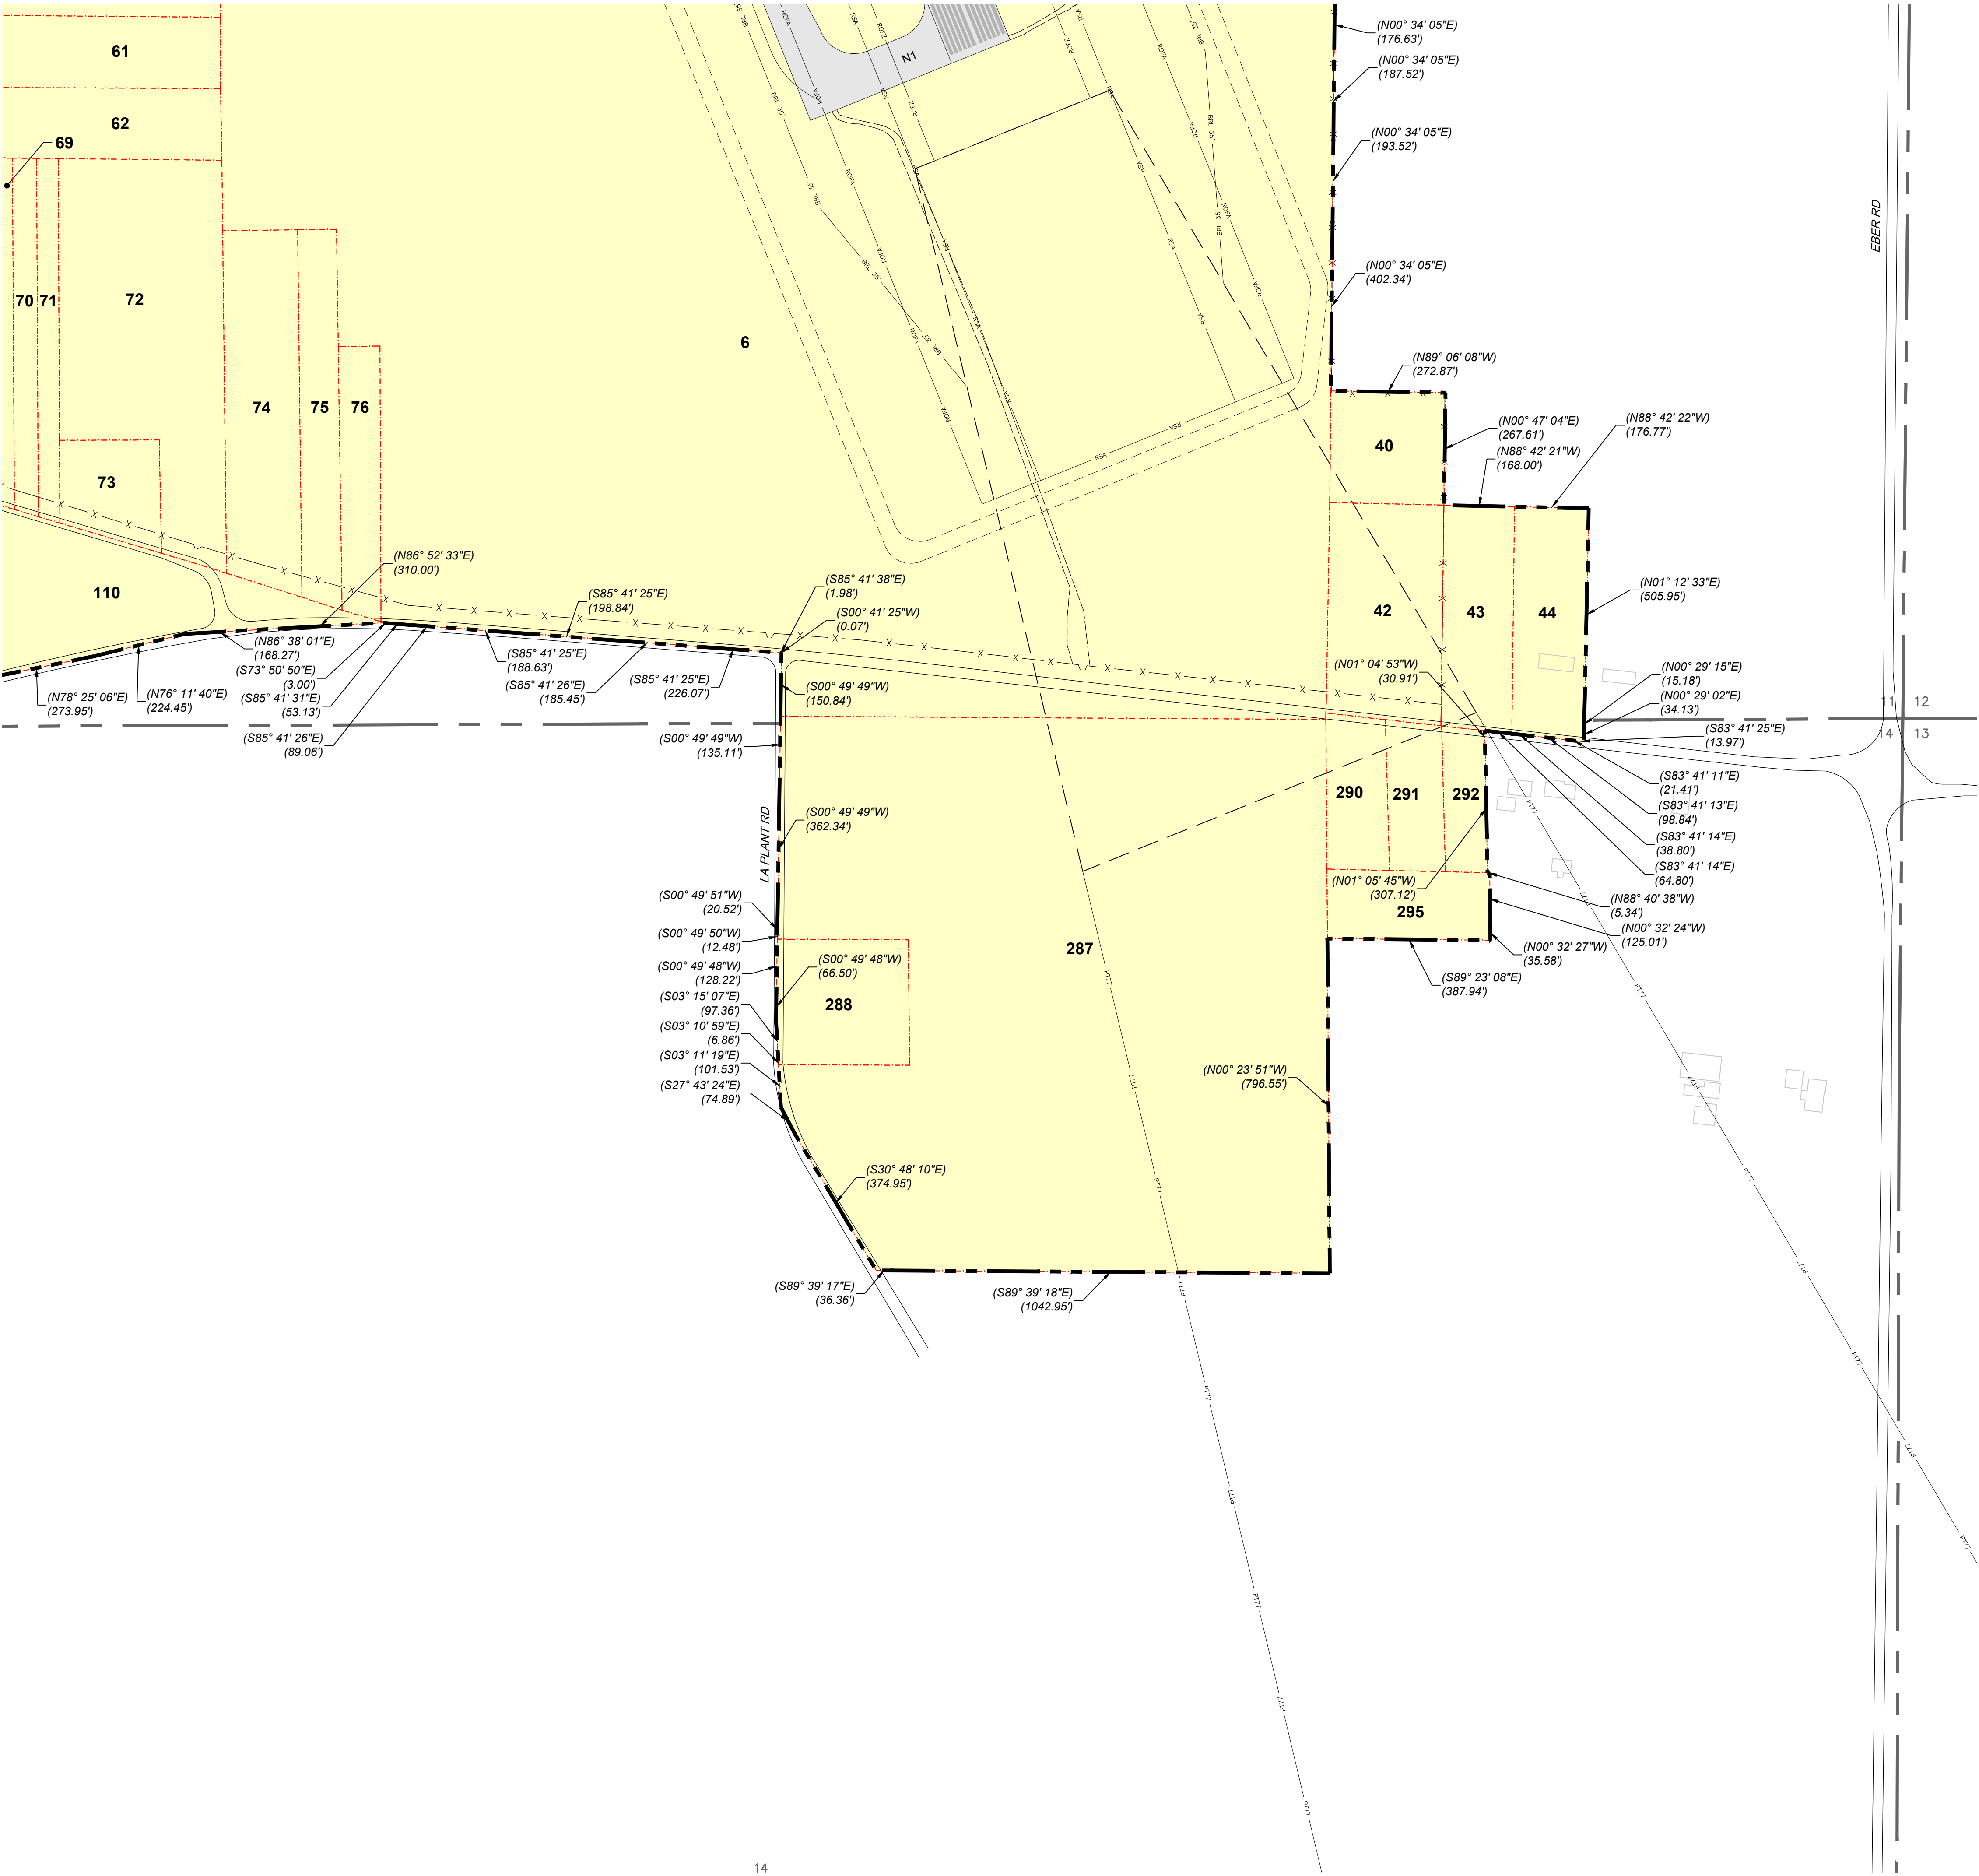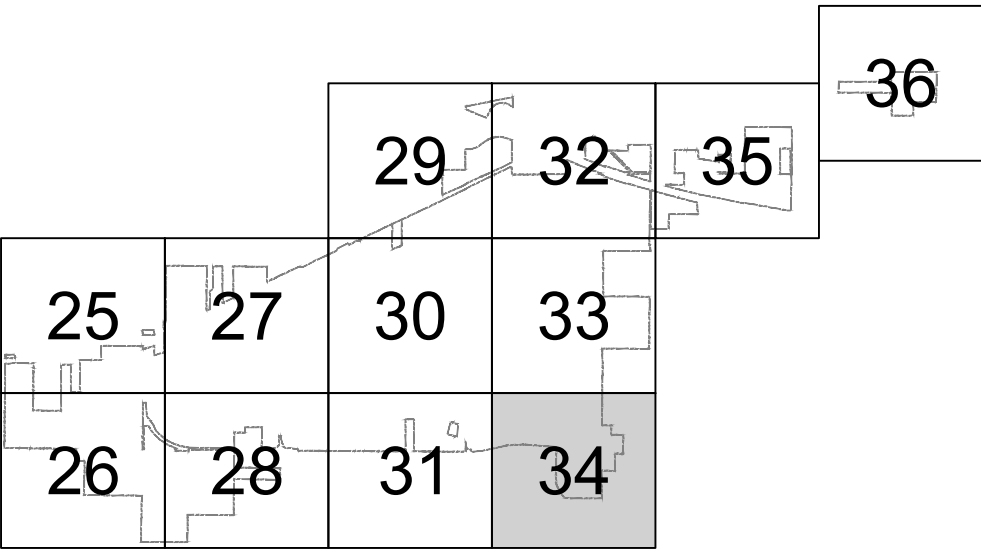

EXISTING AIRPORT PROPERTY											
LOCAL PARCEL DESIGNATION ¹	OWNER	ASSESSOR ID	PARCEL NO.	GRANTOR	MAP BOOK	PAGE(S)	EASEMENTS	CONVEYANCE INSTRUMENT	DATE	ACRES	LEGEND COLOR
1	CITY OF TOLEDO	29001020	7210986						10/10/1967	398.85	Yellow
2	CITY OF TOLEDO	29009025	7209087	FISHER, AUGUST & HELEN					6/20/1962	222.87	
3	CITY OF TOLEDO	29001173	7200130							21.11	
4	CITY OF TOLEDO	23036017	3829024	MADISON SERVICE CO.	23	36			11/30/1965	17.84	
5	TOLEDO-LUCAS COUNTY PORT AUTHORITY	29002004	7200006							195.39	Green
6	CITY OF TOLEDO	23036008	3828471	MADISON SERVICE CO.					4/11/1953	664.22	
16	CITY OF TOLEDO	23051019	3846634	HOME GAS SERVICE INC.	B	21			6/19/1970	4.39	
17	CITY OF TOLEDO	23036006	3828371	BARRETT, ADA LUCILE	B	21	WATERLINE		6/7/1967	5.06	
21	TOLEDO-LUCAS COUNTY PORT AUTHORITY	23035019	3829864	KOMISAREK DALE E	B	22	WATERLINE	GENERAL WARRANTY	12/22/1994	5.13	Green
22	TOLEDO-LUCAS COUNTY PORT AUTHORITY	23035025	3829767	MARTINEZ EDUARDO			WATERLINE	GENERAL WARRANTY	1/23/1995	4.92	
23	CITY OF TOLEDO	23035001	3829751	MULLINS WILLIAM V & FAV	B	22	WATERLINE		5/12/1971	5.30	
24	TOLEDO-LUCAS COUNTY PORT AUTHORITY	23035026	3829931	KUJAWSKI LEONARD JR & JUDITH A	B	22	WATERLINE	GENERAL WARRANTY	1/11/1995	5.32	
25	CITY OF TOLEDO	23035027	3829914	WATKINS, HAROLD L. & MARY	B	22	WATERLINE		8/10/1971	5.04	Green
26	CITY OF TOLEDO	23035002	3829886		B	22	WATERLINE		8/25/1970	10.14	
27	CITY OF TOLEDO	23035003	3829981	BUSSDIEKER JEROLD A & KARINEV	B	22	WATERLINE		4/22/1971	10.15	
40	CITY OF TOLEDO	23035068	3830371	KARAMOL CASPER & EDITH	B	22			6/17/1971	1.67	
42	CITY OF TOLEDO	23035060	3830387	TAYLOR JOHN W	B	22			8/17/1966	3.21	Yellow
43	TOLEDO-LUCAS COUNTY PORT AUTHORITY	23035064	3830386	SOHNLY MATTHEW J & DAWN M	B	22		GENERAL WARRANTY	7/13/2008	2.06	
44	TOLEDO-LUCAS COUNTY PORT AUTHORITY	23035075	3830389	SOHNLY MATTHEW J & DAWN M	23	35		GENERAL WARRANTY	7/13/2008	2.19	
52	TOLEDO-LUCAS COUNTY PORT AUTHORITY	23035047	3830917	KACZOR JOHN & TRACY	23	35		GENERAL WARRANTY	5/22/1992	5.49	
53	TOLEDO-LUCAS COUNTY PORT AUTHORITY	23035037	3830901	KACZOR JOHN & TRACY	23	35		WARRANTY DEED	7/31/1992	5.20	Yellow
54	TOLEDO-LUCAS COUNTY PORT AUTHORITY	23035050	3831167	KACZOR JOHN W & TRACY L	23	35		WARRANTY DEED	7/31/1992	4.78	
55	TOLEDO-LUCAS COUNTY PORT AUTHORITY	23035036	3830951	HAHN MARK D & CATHERINE A	23	35		GENERAL WARRANTY	6/17/1992	4.64	
56	TOLEDO-LUCAS COUNTY PORT AUTHORITY	23035049	3831481	MILLER JERRY E & DARLENE	23	35		GENERAL WARRANTY	8/13/1992	4.94	
57	TOLEDO-LUCAS COUNTY PORT AUTHORITY	23035039	3831514	FULLER MELVIN E & PATSY L	23	35		GENERAL WARRANTY	3/11/1992	9.30	Yellow
58	TOLEDO-LUCAS COUNTY PORT AUTHORITY	23035022	3831641	ROMSTADT L R & G M	B	22		GENERAL WARRANTY	11/10/1999	5.06	
59	TOLEDO-LUCAS COUNTY PORT AUTHORITY	23035054	3831657	JOHNSON TERRY L	B	22		WARRANTY DEED	11/19/1999	5.01	
60	TOLEDO-LUCAS COUNTY PORT AUTHORITY	23035040	3831497	HOWLAND BRET J & GWEN M	B	22		WARRANTY DEED	12/6/1999	4.62	
61	TOLEDO-LUCAS COUNTY PORT AUTHORITY	23035031	3831581	FULLER C D & B E	B	22		GENERAL WARRANTY	6/27/2000	5.02	Yellow
62	TOLEDO-LUCAS COUNTY PORT AUTHORITY	23035017	3831681	CRAVEN MARJORIE L	B	22		GENERAL WARRANTY	9/29/1999	4.87	
63	TOLEDO-LUCAS COUNTY PORT AUTHORITY	23035023	3831671	BURK RONALD E & SUE C	B	22		WARRANTY DEED	3/6/2000	2.25	
64	TOLEDO-LUCAS COUNTY PORT AUTHORITY	23035073	3831456	RHODES DAN A ET AL	23	35		GENERAL WARRANTY	12/13/1999	1.06	
65	TOLEDO-LUCAS COUNTY PORT AUTHORITY	23035053	3831455	LEWIS GRANT A & LAURA L	23	35		GENERAL WARRANTY	2/14/2000	2.31	Yellow
66	TOLEDO-LUCAS COUNTY PORT AUTHORITY	23035032	3831604	KITCHEN DALE & ROBERTA ET AL	B	22		WARRANTY DEED	6/12/2000	1.54	
67	TOLEDO-LUCAS COUNTY PORT AUTHORITY	23035044	3831611	LEACH JAMES G & CHERYL L	B	22		WARRANTY DEED	10/15/2002	1.50	
68	TOLEDO-LUCAS COUNTY PORT AUTHORITY	23035033	3831597	MC GEE MARIE E	B	22		FIDUCIARY DEED	12/22/1998	1.24	
69	TOLEDO-LUCAS COUNTY PORT AUTHORITY	23035041	3831571	BARNEY BURNARD J JR & NONA M	B	22		GENERAL WARRANTY	12/16/1999	3.01	Yellow
70	TOLEDO-LUCAS COUNTY PORT AUTHORITY	23035056	3831634	BARNEY BURNARD J	B	22		WARRANTY DEED	1/15/2002	1.11	
71	TOLEDO-LUCAS COUNTY PORT AUTHORITY	23035055	3831637	VORE DOROTHY	B	22		WARRANTY DEED	7/14/2000	1.01	
72	TOLEDO-LUCAS COUNTY PORT AUTHORITY	23035042	3831557	KEIFER DOUGLAS B	B	22		GENERAL WARRANTY	2/18/2000	7.05	
73	TOLEDO-LUCAS COUNTY PORT AUTHORITY	23035034	3831617	GARZA OSVALDO Z & JULIE J	23	35		WARRANTY DEED	11/30/2000	1.28	Yellow
74	TOLEDO-LUCAS COUNTY PORT AUTHORITY	23035048	3831467	KEIFER C E & C K	B	22		GENERAL WARRANTY	7/23/2001	3.47	
75	TOLEDO-LUCAS COUNTY PORT AUTHORITY	23035043	3831544	KEIFER JO ANNE TR ET AL	B	22		WARRANTY DEED	5/31/2000	1.92	
76	TOLEDO-LUCAS COUNTY PORT AUTHORITY	23035052	3831550	VASCIK MICHAEL L & DONNA L	B	22		GENERAL WARRANTY	5/19/2000	1.41	
83	TOLEDO-LUCAS COUNTY PORT AUTHORITY	29002037	7211621							18.51	Yellow
109	CITY OF TOLEDO	29002023	7211654	KELLER ELMER & NELLIE	D	38	RIGHT OF WAY		8/16/1968	1.49	
110	TOLEDO-LUCAS COUNTY PORT AUTHORITY	23034111	3835871	CROY DONALD M TRUSTEE			RIGHT OF WAY	FIDUCIARY DEED	8/15/2001	13.44	
114	TOLEDO-LUCAS COUNTY PORT AUTHORITY	29002075	7211857	KACHENMEISTER FREDERICK R	D	38		GENERAL WARRANTY	4/3/2019	5.04	
120	TOLEDO-LUCAS COUNTY PORT AUTHORITY	29009031	7209627	LIGHTFOOT ROBERT L	D	37		FIDUCIARY DEED	11/30/1994	15.99	Yellow
121	TOLEDO-LUCAS COUNTY PORT AUTHORITY	29009114	7209667	HALL ELLA MAE	D	37		GENERAL WARRANTY	5/13/1993	1.11	
122	TOLEDO-LUCAS COUNTY PORT AUTHORITY	29009100	7209734	WAGNER JOAN C TRUSTEE	29	9		GENERAL WARRANTY	5/17/2001	5.37	
124	TOLEDO-LUCAS COUNTY PORT AUTHORITY	29009111	7209694	DUKES AIRPORT LTD			RIGHT OF WAY	GENERAL WARRANTY	11/21/2000	6.98	
125	CITY OF TOLEDO	29002034	7212797	DODGE, ADA	D	38			1/18/1962	6.05	Yellow
138-1	TOLEDO-LUCAS COUNTY PORT AUTHORITY	29008005	7214081	AL-MACKEY ENTERPRISES INCAN OH CORP	29	8		CORPORATION WARRANTY	1/7/2003	56.48	
138-2	TOLEDO-LUCAS COUNTY PORT AUTHORITY	29008058	7214205	BUCK WILLARD D & PATRICIA	29	8		GENERAL WARRANTY	6/20/1991	0.62	
139	CITY OF TOLEDO	29009083	7210799						2/3/1964	17.93	
140	TOLEDO-LUCAS COUNTY PORT AUTHORITY	29009113	7210757	S E JOHNSON CO		37		CORPORATION WARRANTY	8/5/2002	9.82	Yellow
141	TOLEDO-LUCAS COUNTY PORT AUTHORITY	29009120	7210741	KINSEL DAVID I & JILL A	29	9		GENERAL WARRANTY	6/19/1991	1.83	
142	TOLEDO-LUCAS COUNTY PORT AUTHORITY	29009034	7210736	CLICK JOSEPH R & PAMELA A	D	37		GENERAL WARRANTY	9/11/1991	5.10	
143	TOLEDO-LUCAS COUNTY PORT AUTHORITY	29008049	7214197	BUCK W D & P F				GENERAL WARRANTY	6/20/1991	1.26	
144	TOLEDO-LUCAS COUNTY PORT AUTHORITY	29008057	7214203	KANE GERARD M & VALERIE J	29	8		GENERAL WARRANTY	7/7/1992	1.12	Yellow
145	TOLEDO-LUCAS COUNTY PORT AUTHORITY	29023001	7258401	ROSONOWSKI MAX & ALICE M				GENERAL WARRANTY	1/11/1995	1.23	
146	TOLEDO-LUCAS COUNTY PORT AUTHORITY	29023002	7258404	WALDRON BRYAN L & KRIS S				GENERAL WARRANTY	3/19/1992	1.17	
147	TOLEDO-LUCAS COUNTY PORT AUTHORITY	29023003	7258407	WILSON JERRY J & RACHEL K				GENERAL WARRANTY	1/11/1995	1.19	
148	TOLEDO-LUCAS COUNTY PORT AUTHORITY	29023004	7258411	WAINGROW DAVID A & BECKY				GENERAL WARRANTY	1/24/1992	1.16	Yellow
149	TOLEDO-LUCAS COUNTY PORT AUTHORITY	29023005	7258414	WILLINGHAM MARK J & DEBORAH J				GENERAL WARRANTY	3/4/1992	1.06	
150	TOLEDO-LUCAS COUNTY PORT AUTHORITY	29023006	7258417	WILSON GILBERT C & PAMELA				GENERAL WARRANTY	2/3/1992	0.96	
151	TOLEDO-LUCAS COUNTY PORT AUTHORITY	29008011	7214202	ROSONOWSKI MAX & ALICE M	29	8		GENERAL WARRANTY	5/16/1995	21.01	
152	TOLEDO-LUCAS COUNTY PORT AUTHORITY	29008064	7214206	KANTNER GEORGE M & ELIZABETH A	29	8		GENERAL WARRANTY	4/19/1994	8.33	Yellow
153	TOLEDO-LUCAS COUNTY PORT AUTHORITY	29008048	7214204	ROSONOWSKI M S & S				GENERAL WARRANTY	3/15/1994	1.19	
154	TOLEDO-LUCAS COUNTY PORT AUTHORITY	29008056	7214504	FROST LINDA K				GENERAL WARRANTY	1/27/1994	1.23	
155	TOLEDO-LUCAS COUNTY PORT AUTHORITY	29008012	7214500	BARNANOWSKI RUTH E				GENERAL WARRANTY	3/3/1994	12.30	
156	TOLEDO-LUCAS COUNTY PORT AUTHORITY	29008013	7214441	BARANOWSKI VICTOR				GENERAL WARRANTY	12/12/2003	13.73	Yellow
157	TOLEDO-LUCAS COUNTY PORT AUTHORITY	29008039	7214471	BARANOWSKI VICTOR				GENERAL WARRANTY	12/12/2003	13.01	
158	TOLEDO-LUCAS COUNTY PORT AUTHORITY	29008031	7214401	WARKENTIN MYRNA				GENERAL WARRANTY	6/17/1994	11.75	
159	TOLEDO-LUCAS COUNTY PORT AUTHORITY	29013019	7214811	SHAFFER ELNORA				GENERAL WARRANTY	3/25/1992	1.96	
160	TOLEDO-LUCAS COUNTY PORT AUTHORITY	29013001	7214817	WARKENTIN MYRNA				GENERAL WARRANTY	1/9/1995	10.31	Yellow
162	TOLEDO-LUCAS COUNTY PORT AUTHORITY	29008015	7214322	HILTY HELEN				GENERAL WARRANTY	3/19/1992	8.17	
163	TOLEDO-LUCAS COUNTY PORT AUTHORITY	29008059	7214326	GOLISH JOHN C & SUE ANN	29	8		GENERAL WARRANTY	3/10/1992	1.78	
164	TOLEDO-LUCAS COUNTY PORT AUTHORITY	29008044	7214351	WARKENTIN MYRNA				GENERAL WARRANTY	6/17/1994	12.12	
165	TOLEDO-LUCAS COUNTY PORT AUTHORITY	29012082	7207751	KARNOWSKI J F & S L	D	36		GENERAL WARRANTY	3/1/1999	0.84	Yellow
167	TOLEDO-LUCAS COUNTY PORT AUTHORITY	29012045	7207787	BOPP BRIAN J & MOLLY S	D	36		GENERAL WARRANTY	4/14/1994	2.29	
168	TOLEDO-LUCAS COUNTY PORT AUTHORITY	29012046	7208334	PAYTON EMIL E	D	36		GENERAL WARRANTY	2/23/1994	2.37	
169	TOLEDO-LUCAS COUNTY PORT AUTHORITY	29012047	7208371	WEBER DONALD R & DELCIE	29	12		GENERAL WARRANTY	3/23/1994	2.71	
170	TOLEDO-LUCAS COUNTY PORT AUTHORITY	29012048	7208344	EMBREE C & D				GENERAL WARRANTY	4/3/1994	2.43	Yellow
171	TOLEDO-LUCAS COUNTY PORT AUTHORITY	29012067	7208354	SADOWSKI FRAN				GENERAL WARRANTY	4/29/1994	2.35	
172	TOLEDO-LUCAS COUNTY PORT AUTHORITY	29012049	7208361	MCCOWN RUSSELL	D	36		GENERAL WARRANTY	2/1/1994	2.30	
173	TOLEDO-LUCAS COUNTY PORT AUTHORITY	29012070	7208201	WILSON J & M F	D	36		GENERAL WARRANTY	2/24/1994	4.32	
174	TOLEDO-LUCAS COUNTY PORT AUTHORITY	29012071	7208184	ADAMSKI CHESTER F & IRENE	D	36		GENERAL WARRANTY	1/21/1992	3.02	Yellow
175	TOLEDO-LUCAS COUNTY PORT AUTHORITY	29012050	7208177	ZIEROFF ELMER & MARY L	D	36		GENERAL WARRANTY	1/3/1992	3.42	
176	TOLEDO-LUCAS COUNTY PORT AUTHORITY	29012092	7208218	GROVE JAMES T	D	36		GENERAL WARRANTY	11/30/1992	5.00	
177	TOLEDO-LUCAS COUNTY PORT AUTHORITY	29012093	7208219	NOWAKOWSKI W JR & C A	D	36		GENERAL WARRANTY	6/29/1992	5.26	
178	TOLEDO-LUCAS COUNTY PORT AUTHORITY	29012091	7208216	PIASECKI R & M E	D	36		GENERAL WARRANTY	6/4/1992	5.03	Yellow
179	TOLEDO-LUCAS COUNTY PORT AUTHORITY	29012087	7208221	BONNOUGH DANIEL V & SHERRY T				GENERAL WARRANTY	3/6/1992	1.14	
180	TOLEDO-LUCAS COUNTY PORT AUTHORITY	29012088	7208224	LAMBDIN ROBERT JR & ETHEL				GENERAL WARRANTY	3/23/1992	1.32	
181	TOLEDO-LUCAS COUNTY PORT AUTHORITY	29012086	7208217	THATCHER GARY G ET AL				GENERAL WARRANTY	3/19/1992	1.23	
182	TOLEDO-LUCAS COUNTY PORT AUTHORITY	29012089	7208227	COFFMAN CLINTON E				GENERAL WARRANTY	3/18/1992	1.25	Yellow
183	TOLEDO-LUCAS COUNTY PORT AUTHORITY	29012055	7208214	WORLINE T R & P A	D	36		GENERAL WARRANTY	2/6/1992	5.24	
184	TOLEDO-LUCAS COUNTY PORT AUTHORITY	29012094	7208212	JOHNSON PATRICIA H	D	36		GENERAL WARRANTY	5/9/1995	4.92	

SOURCE: LUCAS COUNTY AUDITOR OFFICE - AREIS (AUDITOR'S REAL ESTATE INFORMATION SYSTEM) ONLINE, 2023
1. PARCEL DESIGNATIONS BASED ON PREVIOUS AIRPORT PROPERTY MAP, DATED FEBRUARY 2009.
2. AIRPORT PROPERTY WAS ACQUIRED UNDER BOTH THE PORT AUTHORITY AND CITY OF TOLEDO.



RS&H Ohio, Inc.
670 Morrison Road
Suite 220
Gahanna, Ohio 43230
380-777-6010
www.rsandh.com



SOURCE: LUCAS COUNTY AUDITOR OFFICE - AREIS (AUDITOR'S REAL ESTATE INFORMATION SYSTEM) ONLINE, 2023

1. PARCEL DESIGNATIONS BASED ON PREVIOUS AIRPORT PROPERTY MAP, DATED FEBRUARY 2009.
2. AIRPORT PROPERTY WAS ACQUIRED UNDER BOTH THE PORT AUTHORITY AND CITY OF TOLEDO.

EXISTING AIRPORT PROPERTY (CONT.)											
LOCAL PARCEL DESIGNATION ¹	OWNER	ASSESSOR ID	PARCEL NO.	GRANTOR	MAP BOOK	PAGE(S)	EASEMENTS	CONVEYANCE INSTRUMENT	DATE	ACRES	LEGEND COLOR
517	TOLEDO LUCAS COUNTY PORT AUTHORITY	28033074	6533111	KMIEC DEBRA J TOMASZEWSKI-	D	27		WARRANTY DEED	11/2/2001	0.96	
518	TOLEDO LUCAS COUNTY PORT AUTHORITY	28033013	6533107	MARTIN PAUL N & JAMIE	D	27		GENERAL WARRANTY	6/27/1991	4.11	
519	CITY OF TOLEDO	23036008	3828471	MADISON SERVICE CO.						1.65	
520	TOLEDO LUCAS COUNTY PORT AUTHORITY	23049019	3846064	TOMASZWSKI EUGENE & EVELYN	B	21		GENERAL WARRANTY	12/30/1992	2.69	
521	TOLEDO LUCAS COUNTY PORT AUTHORITY	23050002	3846044	WORLINE ARLO R & MARY	23	36		GENERAL WARRANTY	6/11/1993	0.32	
522	TOLEDO LUCAS COUNTY PORT AUTHORITY	23049014	3846031	FOX NORMAN B	B	21		GENERAL WARRANTY	7/16/1993	1.22	
523	TOLEDO LUCAS COUNTY PORT AUTHORITY	23049016	3846033	VAUGHAN CAROL J	B	21		GENERAL WARRANTY	10/14/1993	0.68	
524	TOLEDO LUCAS COUNTY PORT AUTHORITY	23049015	3846034	SUROWIEC MARY J	B	21		GENERAL WARRANTY	7/19/1993	0.56	
525	TOLEDO LUCAS COUNTY PORT AUTHORITY	23049004	3846014	BROMM JOANN M	B	21		GENERAL WARRANTY	5/15/1991	5.11	
526	TOLEDO LUCAS COUNTY PORT AUTHORITY	23049005	3846004	YOUNGBLOOD CHARLES E & LOUISE M				GENERAL WARRANTY	10/4/1991	2.93	
527	TOLEDO LUCAS COUNTY PORT AUTHORITY	23049013	3846001	SUROWIEC MARY J				GENERAL WARRANTY	7/19/1993	0.66	
528	TOLEDO LUCAS COUNTY PORT AUTHORITY	23051022	3846644	WORLINE LUKE A & LAURA A	23	36		GENERAL WARRANTY	8/18/1993	1.10	
529	TOLEDO LUCAS COUNTY PORT AUTHORITY	23051001	3846640	WORLINE LUKE A	23	36		GENERAL WARRANTY	8/18/1993	1.00	
530	TOLEDO LUCAS COUNTY PORT AUTHORITY	23051023	3846647	WORLINE LUKE A & LAURA A	23	36		GENERAL WARRANTY	8/18/1993	1.87	
531	TOLEDO LUCAS COUNTY PORT AUTHORITY	23051002	3846617	WORLINE D A & C	B	21		GENERAL WARRANTY	6/11/1993	4.45	
532	TOLEDO LUCAS COUNTY PORT AUTHORITY	23050003	3846037	WORLINE A R & M E	B	21		GENERAL WARRANTY	6/1/1993	1.74	
533	TOLEDO LUCAS COUNTY PORT AUTHORITY	23050004	3846045	CLELAND GARY L & THERESA A	23	36		GENERAL WARRANTY	6/11/1993	2.97	
535	TOLEDO LUCAS COUNTY PORT AUTHORITY	29009122	7210448	GIDDENS RICHARD K & DIANE D	29-9				10/14/1994	1.08	
536	TOLEDO LUCAS COUNTY PORT AUTHORITY	29009053	7210027	BOWSER ALICE L				GENERAL WARRANTY	9/13/1994	5.81	
537	TOLEDO LUCAS COUNTY PORT AUTHORITY	29009054	7209991	REYNOLDS WILLIAM G & LINDA D	D	37		WARRANTY DEED	9/6/1995	6.61	
538	TOLEDO LUCAS COUNTY PORT AUTHORITY	29009095	7210024	PENNINGTON GLENNA J	D	37		GENERAL WARRANTY	10/16/1995	4.71	
539	TOLEDO LUCAS COUNTY PORT AUTHORITY	29009055	7210044	WALKER CLARA A	D	37		GENERAL WARRANTY	8/21/1997	5.57	
540	TOLEDO LUCAS COUNTY PORT AUTHORITY	29009056	7209341	WALKER CLARA A	D	37		GENERAL WARRANTY	8/21/1997	5.29	
541	TOLEDO LUCAS COUNTY PORT AUTHORITY	29009057	7209307	WALKER CLARA A				GENERAL WARRANTY	8/25/1997	11.08	
542	TOLEDO LUCAS COUNTY PORT AUTHORITY	29009059	7209304	YANTISS R G & S A	29	9		GENERAL WARRANTY	1/6/1995	1.11	
543	TOLEDO LUCAS COUNTY PORT AUTHORITY	29009060	7209261	DEMPSEY JEFFREY WILLIAM				GENERAL WARRANTY	10/5/1994	7.01	
544	TOLEDO LUCAS COUNTY PORT AUTHORITY	29009062	7208991	DREPS C R & J S	P	76		GENERAL WARRANTY	7/13/1995	3.80	
545	TOLEDO LUCAS COUNTY PORT AUTHORITY	29009063	7209014	TOPEL ROBERT H & LAURA A	P	19		GENERAL WARRANTY	5/30/1995	3.01	
546	TOLEDO LUCAS COUNTY PORT AUTHORITY	29009064	7209004	COOPER BETTY J	P	19		GENERAL WARRANTY	7/20/1995	3.02	
547	TOLEDO LUCAS COUNTY PORT AUTHORITY	29009065	7209024	GEISLER MARK J & IDA C	P	76		GENERAL WARRANTY	4/19/1994	0.98	
548	TOLEDO LUCAS COUNTY PORT AUTHORITY	29009066	7208984	WYMER JANE C	P	76		GENERAL WARRANTY	5/13/1993	2.01	
549	TOLEDO LUCAS COUNTY PORT AUTHORITY	29009067	7208974	WYMER JANE C	P	19		GENERAL WARRANTY	5/13/1993	2.04	
550	TOLEDO LUCAS COUNTY PORT AUTHORITY	29008032	7213964	KING CHARLES & KATHERIN	D	40		FIDUCIARY DEED	5/1/2004	5.00	
551	TOLEDO LUCAS COUNTY PORT AUTHORITY	29008027	7213987	STAFFORD SCOTT D					11/18/2003	5.08	

SOURCE: LUCAS COUNTY AUDITOR OFFICE - AREIS (AUDITOR'S REAL ESTATE INFORMATION SYSTEM) ONLINE, 2023
1. PARCEL DESIGNATIONS BASED ON PREVIOUS AIRPORT PROPERTY MAP, DATED FEBRUARY 2009.
2. AIRPORT PROPERTY WAS ACQUIRED UNDER BOTH THE PORT AUTHORITY AND CITY OF TOLEDO.

FUTURE AIRPORT PROPERTY						
LOCAL PARCEL DESIGNATION ¹	ASSESSOR ID	PARCEL NO.	TYPE OF INTEREST TO BE ACQUIRED	ACRES	LEGEND COLOR	PURPOSE OF ACQUISITION
238	29001021	7200941	FEE	3.62		FUTURE DEVELOPMENT
239	29001101	7200974	FEE	0.92		FUTURE DEVELOPMENT

SOURCE: LUCAS COUNTY AUDITOR OFFICE - AREIS (AUDITOR'S REAL ESTATE INFORMATION SYSTEM) ONLINE, 2023
1. PARCEL DESIGNATIONS BASED ON PREVIOUS AIRPORT PROPERTY MAP, DATED FEBRUARY 2009.

SOLD AIRPORT PROPERTY									
LOCAL PARCEL DESIGNATION ¹	GRANTEE	ASSESSOR ID	PARCEL NO.	GRANTOR	MAP BOOK	PAGE(S)	CONVEYANCE INSTRUMENT	DATE	ACRES
505	METROPOLITAN PARK DISTRICT OF THE TOLEDO	28033028	6700114	TOLEDO LUCAS COUNTY PORT AUTHORITY	D	27	GENERAL WARRANTY	7/21/2011	6.40
500	METROPOLITAN PARK DISTRICT OF THE TOLEDO	28034016	6700240	TOLEDO LUCAS COUNTY PORT AUTHORITY	28-34	28	GENERAL WARRANTY	7/21/2011	7.44
501	METROPOLITAN PARK DISTRICT OF THE TOLEDO	28034037	6700324	TOLEDO LUCAS COUNTY PORT AUTHORITY	23-18-17		GENERAL WARRANTY	7/21/2011	4.47
502	METROPOLITAN PARK DISTRICT OF THE TOLEDO	28034018	6700284	TOLEDO LUCAS COUNTY PORT AUTHORITY	D	28	GENERAL WARRANTY	7/21/2011	1.00
503	METROPOLITAN PARK DISTRICT OF THE TOLEDO	28034024	6700224	TOLEDO LUCAS COUNTY PORT AUTHORITY	D	28	GENERAL WARRANTY	7/21/2011	5.00
504	METROPOLITAN PARK DISTRICT OF THE TOLEDO	28034023	6700207	TOLEDO LUCAS COUNTY PORT AUTHORITY	D	28	GENERAL WARRANTY	7/21/2011	5.00

SOURCE: LUCAS COUNTY AUDITOR OFFICE - AREIS (AUDITOR'S REAL ESTATE INFORMATION SYSTEM) ONLINE, 2023
1. PARCEL DESIGNATIONS BASED ON PREVIOUS AIRPORT PROPERTY MAP, DATED FEBRUARY 2009.



RS&H Ohio, Inc.
670 Morrison Road
Suite 220
Gahanna, Ohio 43230
380-777-6010
www.rsandh.com



**EUGENE F KRANZ
TOLEDO EXPRESS
AIRPORT**

SWANTON, OHIO

**AIRPORT
LAYOUT
PLAN**

CONSULTANTS

REVISIONS

NO.	DESCRIPTION	DATE

DATE ISSUED: DECEMBER 2023

REVIEWED BY:

DRAWN BY: CB, TJM

DESIGNED BY: TJM

**PROJECT NUMBER
1018-1858-012**

© 2023 RS&H, INC.

**SHEET TITLE
EXHIBIT 'A'
AIRPORT
PROPERTY
INVENTORY MAP
(16 OF 16)**

SHEET NUMBER

39 OF 40

DRAFT